1 New Partitions in orange (See separate detail)
2 Movable furniture
3 Existing Sprinkler system (redundant) to remain as feature
4 Existing Lift doors to be repainted
5 Existing reveals to remain, contemporary partitioning to remain
6 Contemporary counter to be removed
7 Contemporary suspended ceiling to be removed
8 Contemporary partition to remain, opening to be widened, doors as yet to be specified,
9 Existinxg stair and supports to remain
10 Existing Columns to remain
11 Non original windows to be replaced
12 Service risers
13 Lift shaft (currently used as riser)
14 Existing floor to be repaired and made good
15 New bar area
16 New bottle store
17 Re configured toilets
18 Area not part of application
19 Waste and recycling space
20 Fire escape door
21 Platform Lift

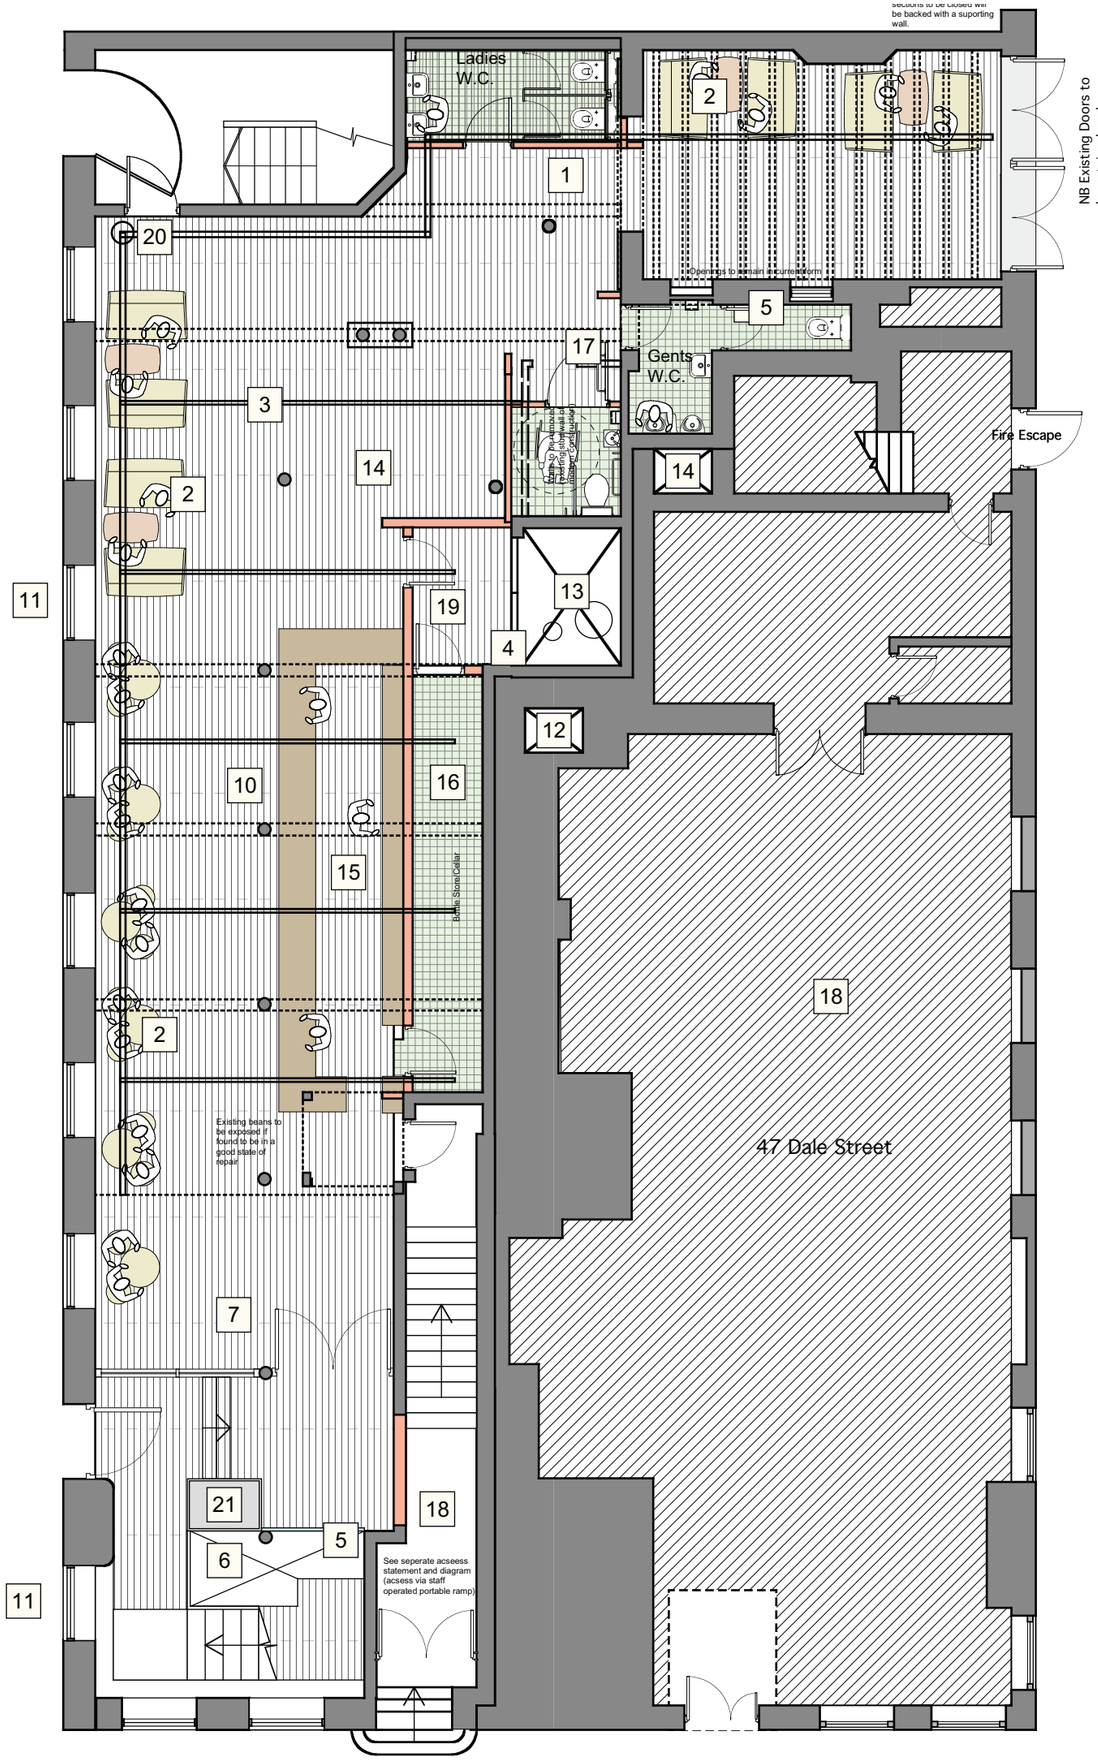

Design and drawings are the copyright of architecture:m.

Written permission must be sought before duplication

Any discrepancy found between information given on this drawing and that given elsewhere or recorded on site shall be notified immediately to the project architect in writing

Do not scale from this drawing or derive dimensions from digital media

All dimensions are to be checked prior to works commencing on site

Status Key
S: Survey
F: Feasibility
P: Planning
D: Detailed Detail
T: Tender
C: Construction
B: As Built

Rev:	Date:	By:	Note:
B	11.03.14	PJL	-Smoking area removed -New staircase -Platform lift added

architecture:m
RIBA
Chartered Practice
a: 3rd floor,
26-28 hilton street,
manchester,
m1 2eh
t: +44 [0] 161 237 3324
e: mail@architecturem.co.uk

p: 45/47 Dale Street
d: Ground Floor Plan

d: 20.06.12
s: 1:100@a3
db: MA
n:

project: 313 • drawing: 201 • status: P • rev: C