
All dimensions are to be checked on site, any discrepancies are to be reported to the Architect before work commences. Do not scale from this drawing.


This drawing is to be read in conjunction with all relevant consultants and specialists drawings / documents, any discrepancies are to be reported to the Architect before the affected work commences.

All structural components shown are indicative only. Details / calculations of structural members are to be provided by the Structural Engineer.

This drawing is copyright.

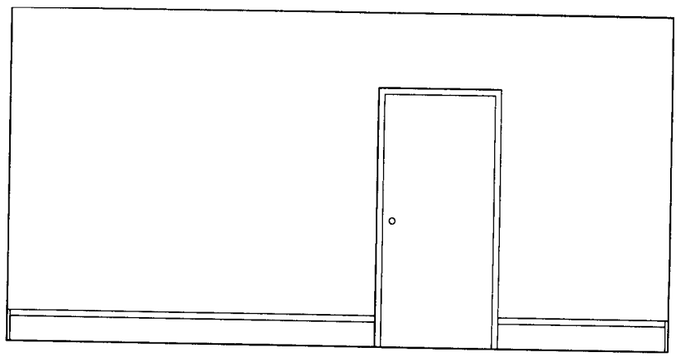


Proposed Basement Internal Elevation - 1:50

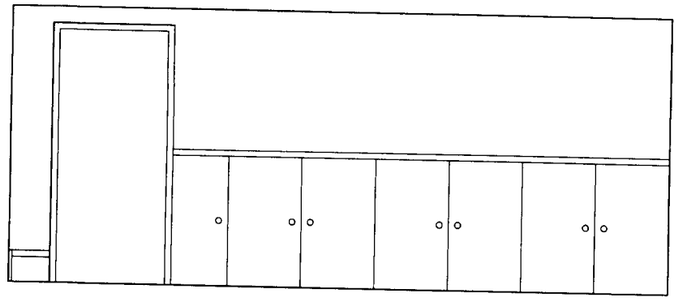


Proposed Ground Floor Internal Elevation - 1:50

PLANNING
ACK'D
30 DEC 2009

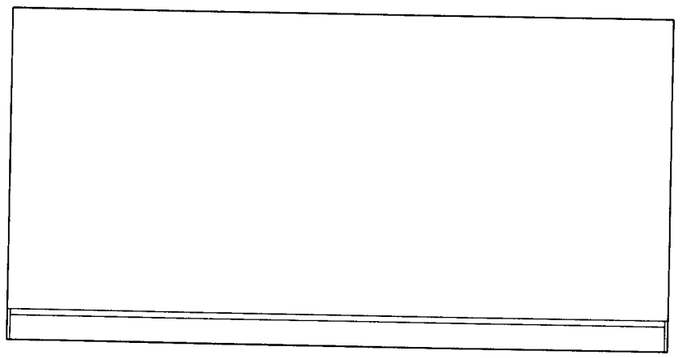

Existing Basement Internal Elevation - 1:50

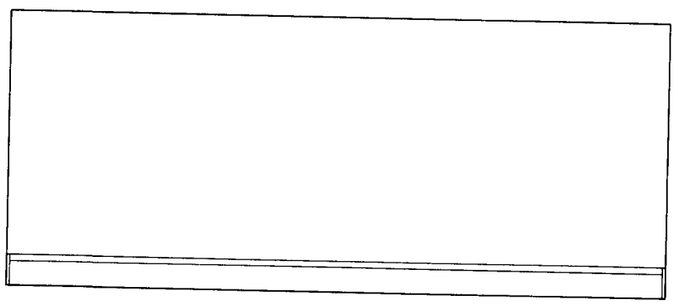

Existing Ground Floor Internal Elevation - 1:50

T&G Associates Limited
Architects & Urban Designers

Tel : 0161 848 7263
Fax : 0161 877 9587
e-mail: mail@tandgassociates.co.uk

1st Floor, Westwood House
Greenwood Office Park,
Manchester, M5 4QH

Client:
BrookFinch Developments Ltd.

Project:
The Stag, Margolis Building, Back Turner Street, Manchester

Drawing Title:
Existing and Proposed Internal Elevations

Scale: 1:50 @ A3

Date: December 2009

Drawing No: 8272/130

Revision: -