
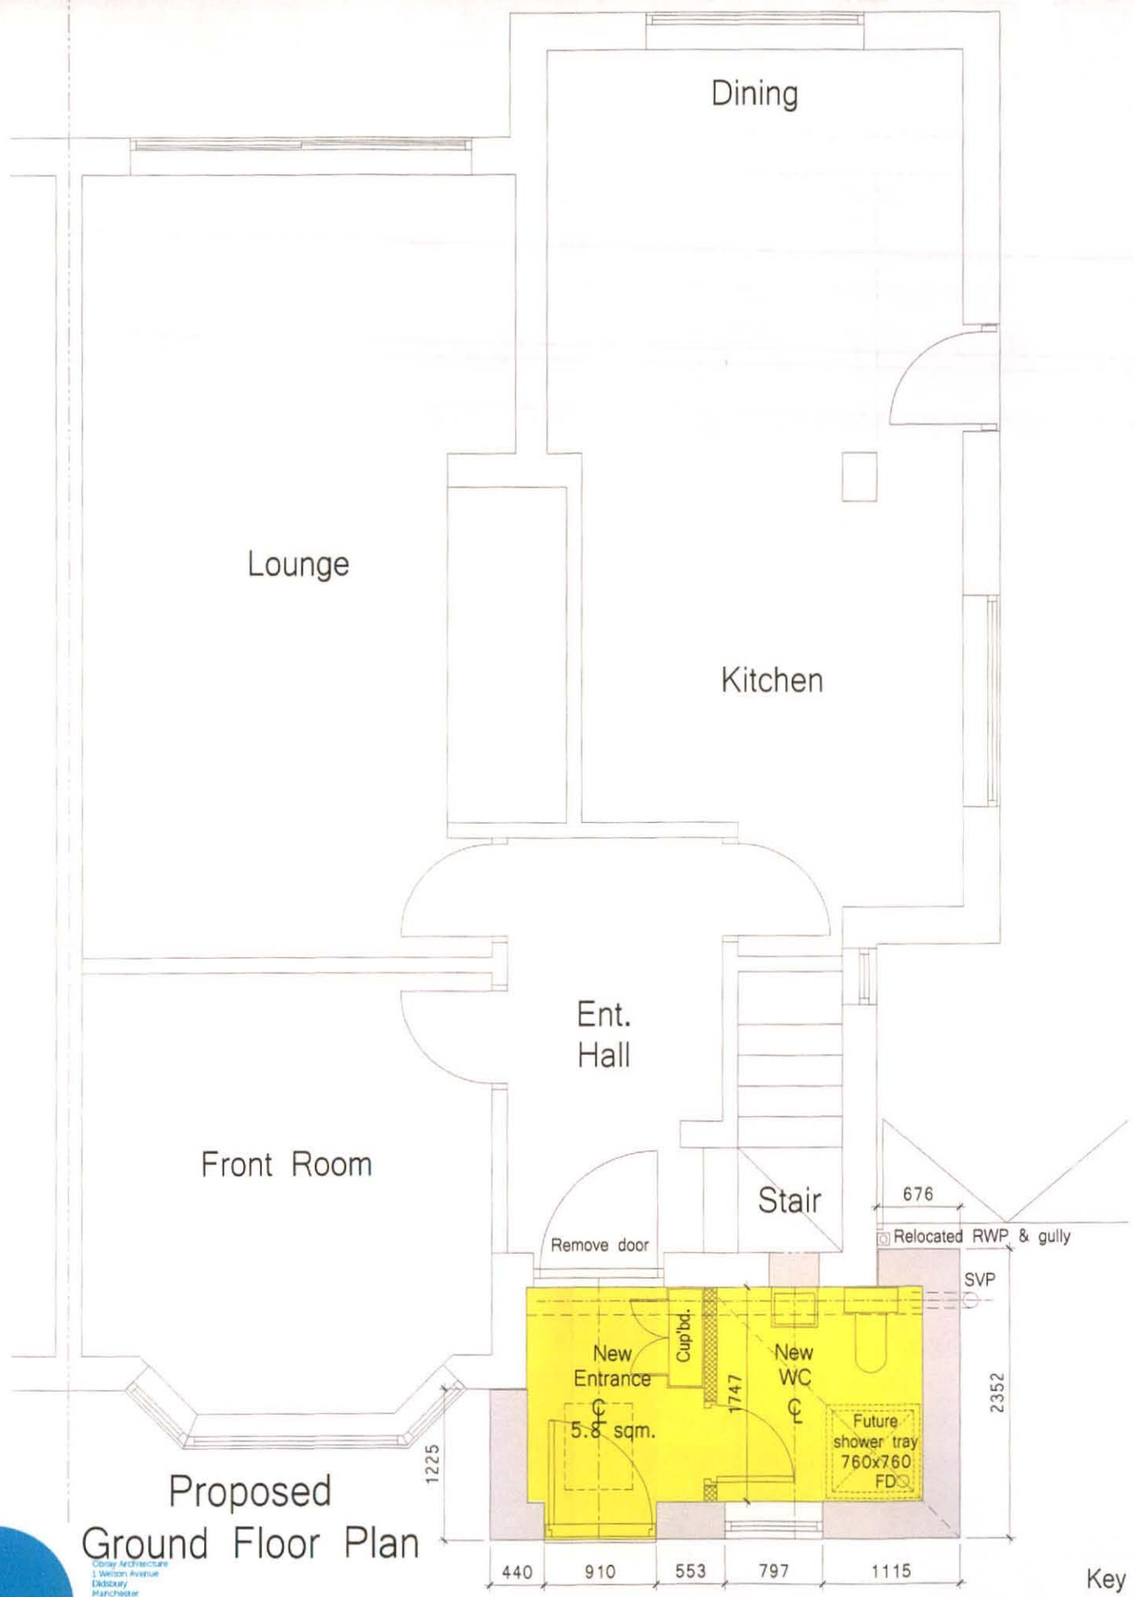


Proposed
Ground Floor Plan

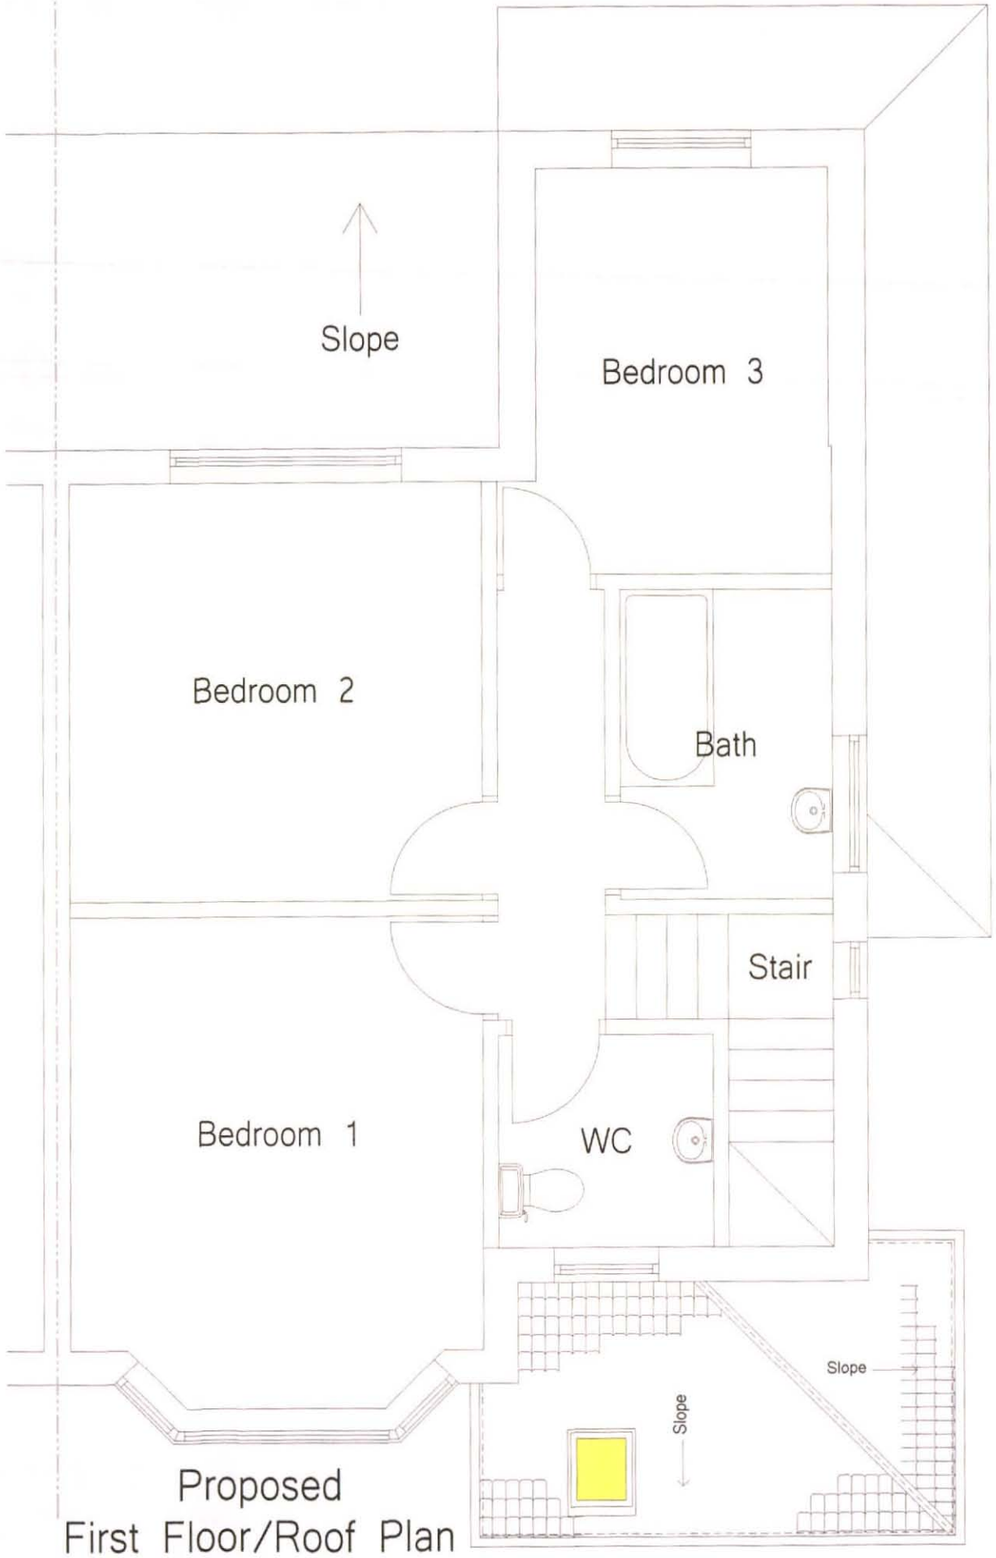

Proposed
First Floor/Roof Plan

Key

New cavity wall
102.5mm Brickwork
100mm Cavity w/ full fill insulation
100mm Blockwork

New stud wall or blockwork partition
Nominal 100mm + plasterboard

Existing wall to be removed

Obray architecture
Obray Architecture
1 Welson Avenue
Didsbury
Manchester
M20 5LA
T: 0161 446 2696
toddp@obrayarchitecture.co.uk
www.obrayarchitecture.co.uk


Project: Brennan Residence
18 Whitehaven Gardens
Didsbury, Manchester M20 5GS

Do not scale drawings.

Rev.- 03/06/2013 First issue submitted for planning.

Project No. P2013-104 Drawing No. AP02 rev. -	Title: Proposed GA Floor Plans Drawn: T.O./June 2013	Scale: 1:50 @ A3


General Notes
1. New facing brickwork to match existing.
2. New treated softwood fascia.
3. New composite front door.
4. New UPVC window.
5. New Velux rooflight.
6. New concrete pantiles to match existing.
7. New UPVC soil and vent pipe.
8. New UPVC rainwater goods.

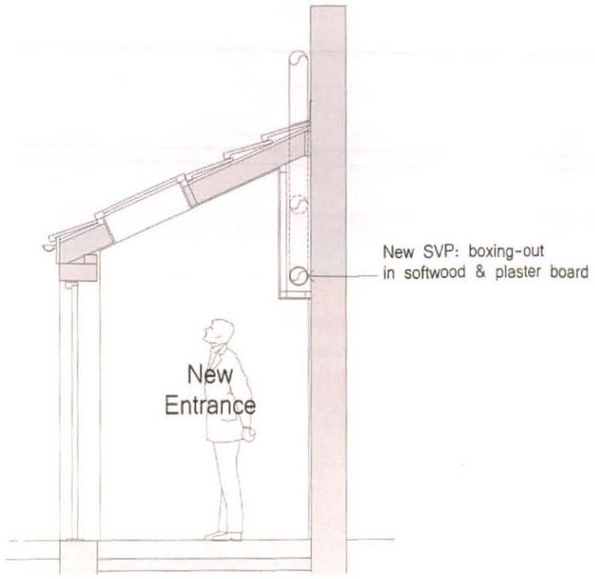


Section
(through entrance)
Scale 1:50




Site Plan
Scale 1:200

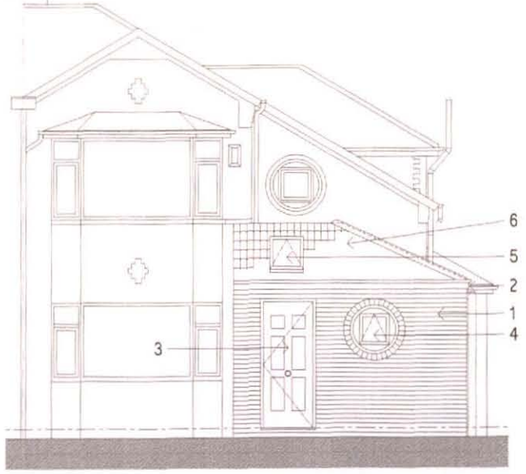


Proposed Front Elevation

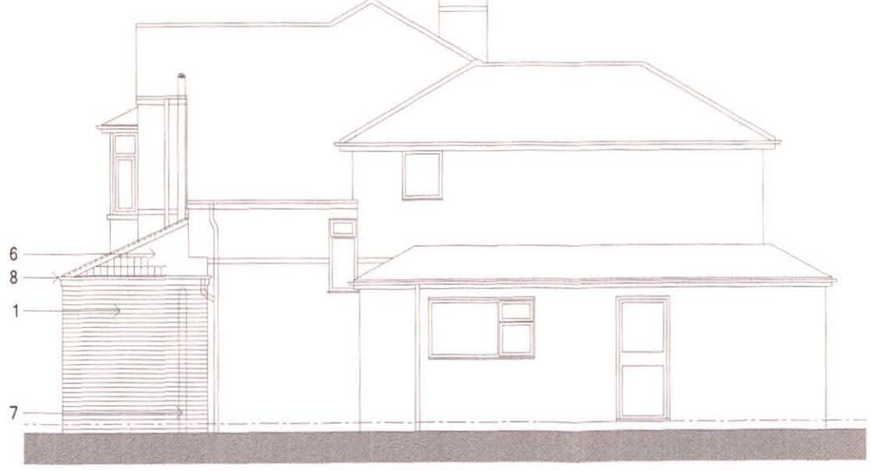

Proposed Right Side Elevation

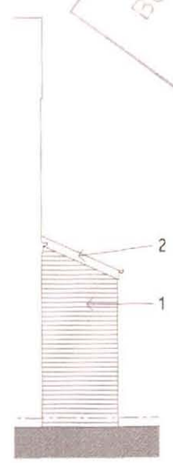

Proposed Left
Side Elevation

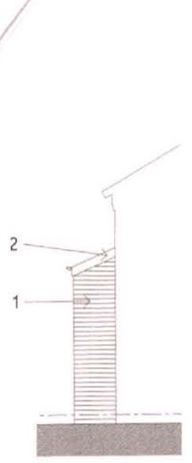

Proposed Rear
Side Elevation

Obray architecture
Obray Architecture
1 Welton Avenue
Didsbury
Manchester
M20 5LA
T: 0161 446 2596
tod@obrayarchitecture.co.uk
www.obrayarchitecture.co.uk

Do not scale drawings.

Project: Brennan Residence
18 Whitehaven Gardens
Didsbury, Manchester M20 5GS

Rev.- 03/06/2013 First issue submitted for planning.

Project No. P2013-104 Drawing No. AP03 rev. -	Title: Proposed Plans, Elevations, Site Plan, Section Drawn: T.O./June 2013	Scale: 1:100 @ A3