Jeffrey Bell Architects

Brian Redhead Court

J 3758 12 02v1

Plot 5

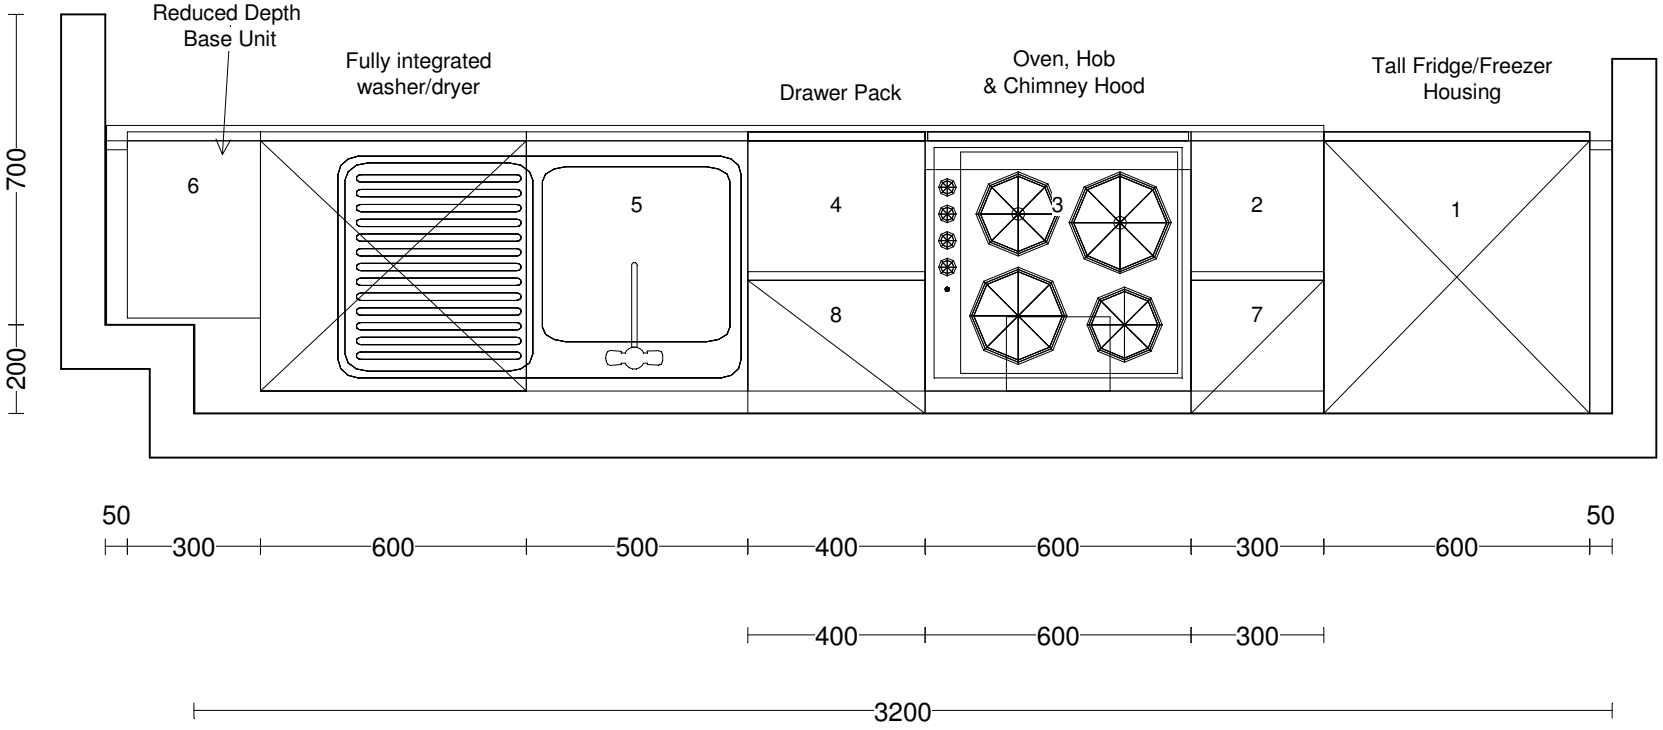


**All dimensions to be checked prior to ordering**

The Attached Layout is to be read in accordance with the Contract Letter

**650mm worktop required along sink run, due to plumbing & pipework**

NB: Water outlet to be near the sink

| | | | |
|---|---|---|---|
| Accent Kitchens Uk | Client: Jeffrey Bell | Project:Brian Redhead Court - Apts 3-5-9 | View: Plan |
| sales@accentkitchensuk.com | Job Number:J 3758 12 | | Scale: Scale-to-fit |
| www.accentkitchensuk.com | Design: J 3758 12 02v1 - Apt 5 | | Date: 17/2/12 |
| 01274 370 533 | Version:1 | | Page: 1 |