

FRONT ELEVATION

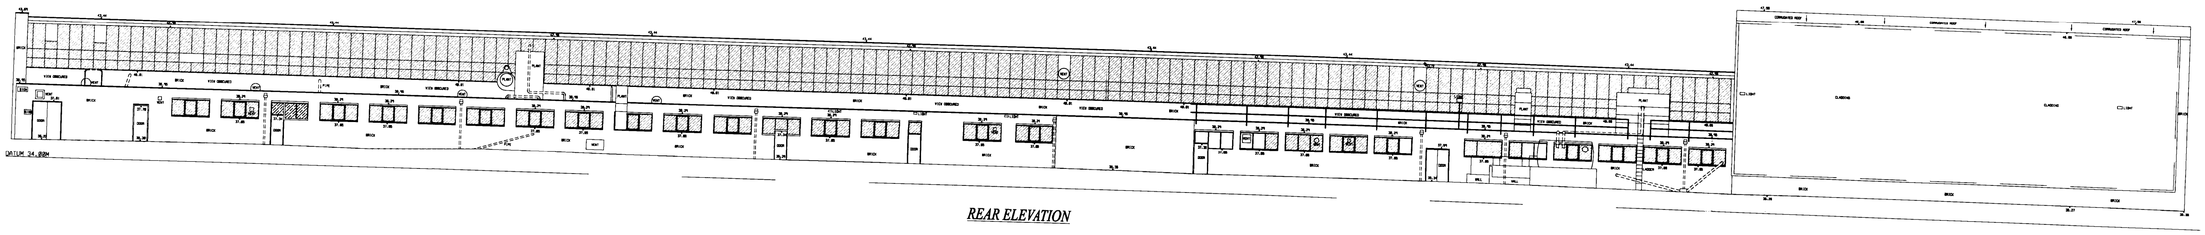

REAR ELEVATION

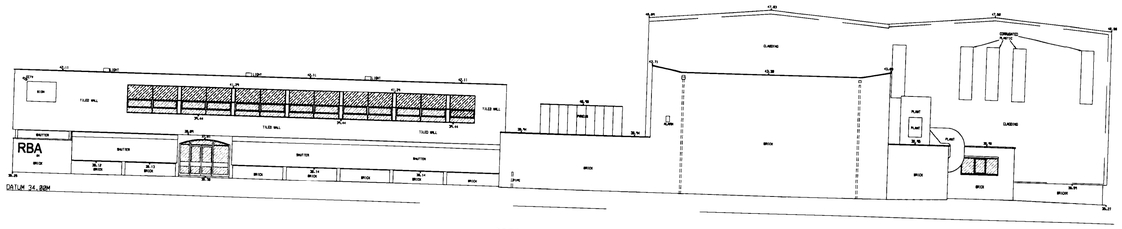

RIGHT ELEVATION

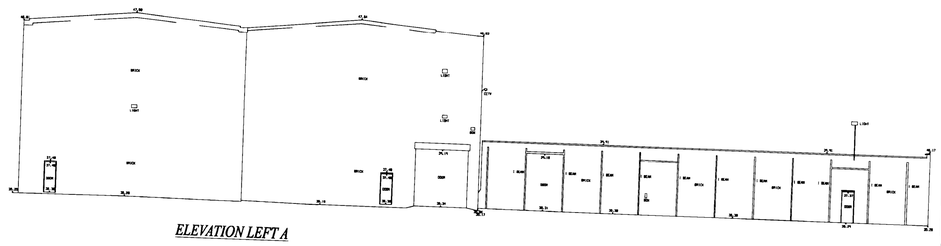

ELEVATION LEFT A

Project				ISSUE
Rev	Description	By	Chk	Date

PLANNING		
ACK'D		
REPLIED		
RECD – 6 JUN 2008		
M	ext REC'D	DATE
M		
M		

Project
R28 - Manplas
Roundthorn industrial Estate
Wythenshawe
for Bluemantle Ltd.

Title
Elevations - as existing

Drawn: M	Checked:	Approved:
Scale: 1:200 @ A1	Date: May 08	Project No: 08-10
Drawing No: L(20)001		Revision:

GA Studio
architects and designers

A: 1 Marlea Court 62 Tib St Northern Qtr Manchester M4 1LG I T: 01618 363636 F: 01618 363639 E: mail@gastudio.co.uk

All dimensions to be as noted (to be checked on site prior to manufacture). Do not scale of this drawing. Report any discrepancies to the Architect / CA immediately.