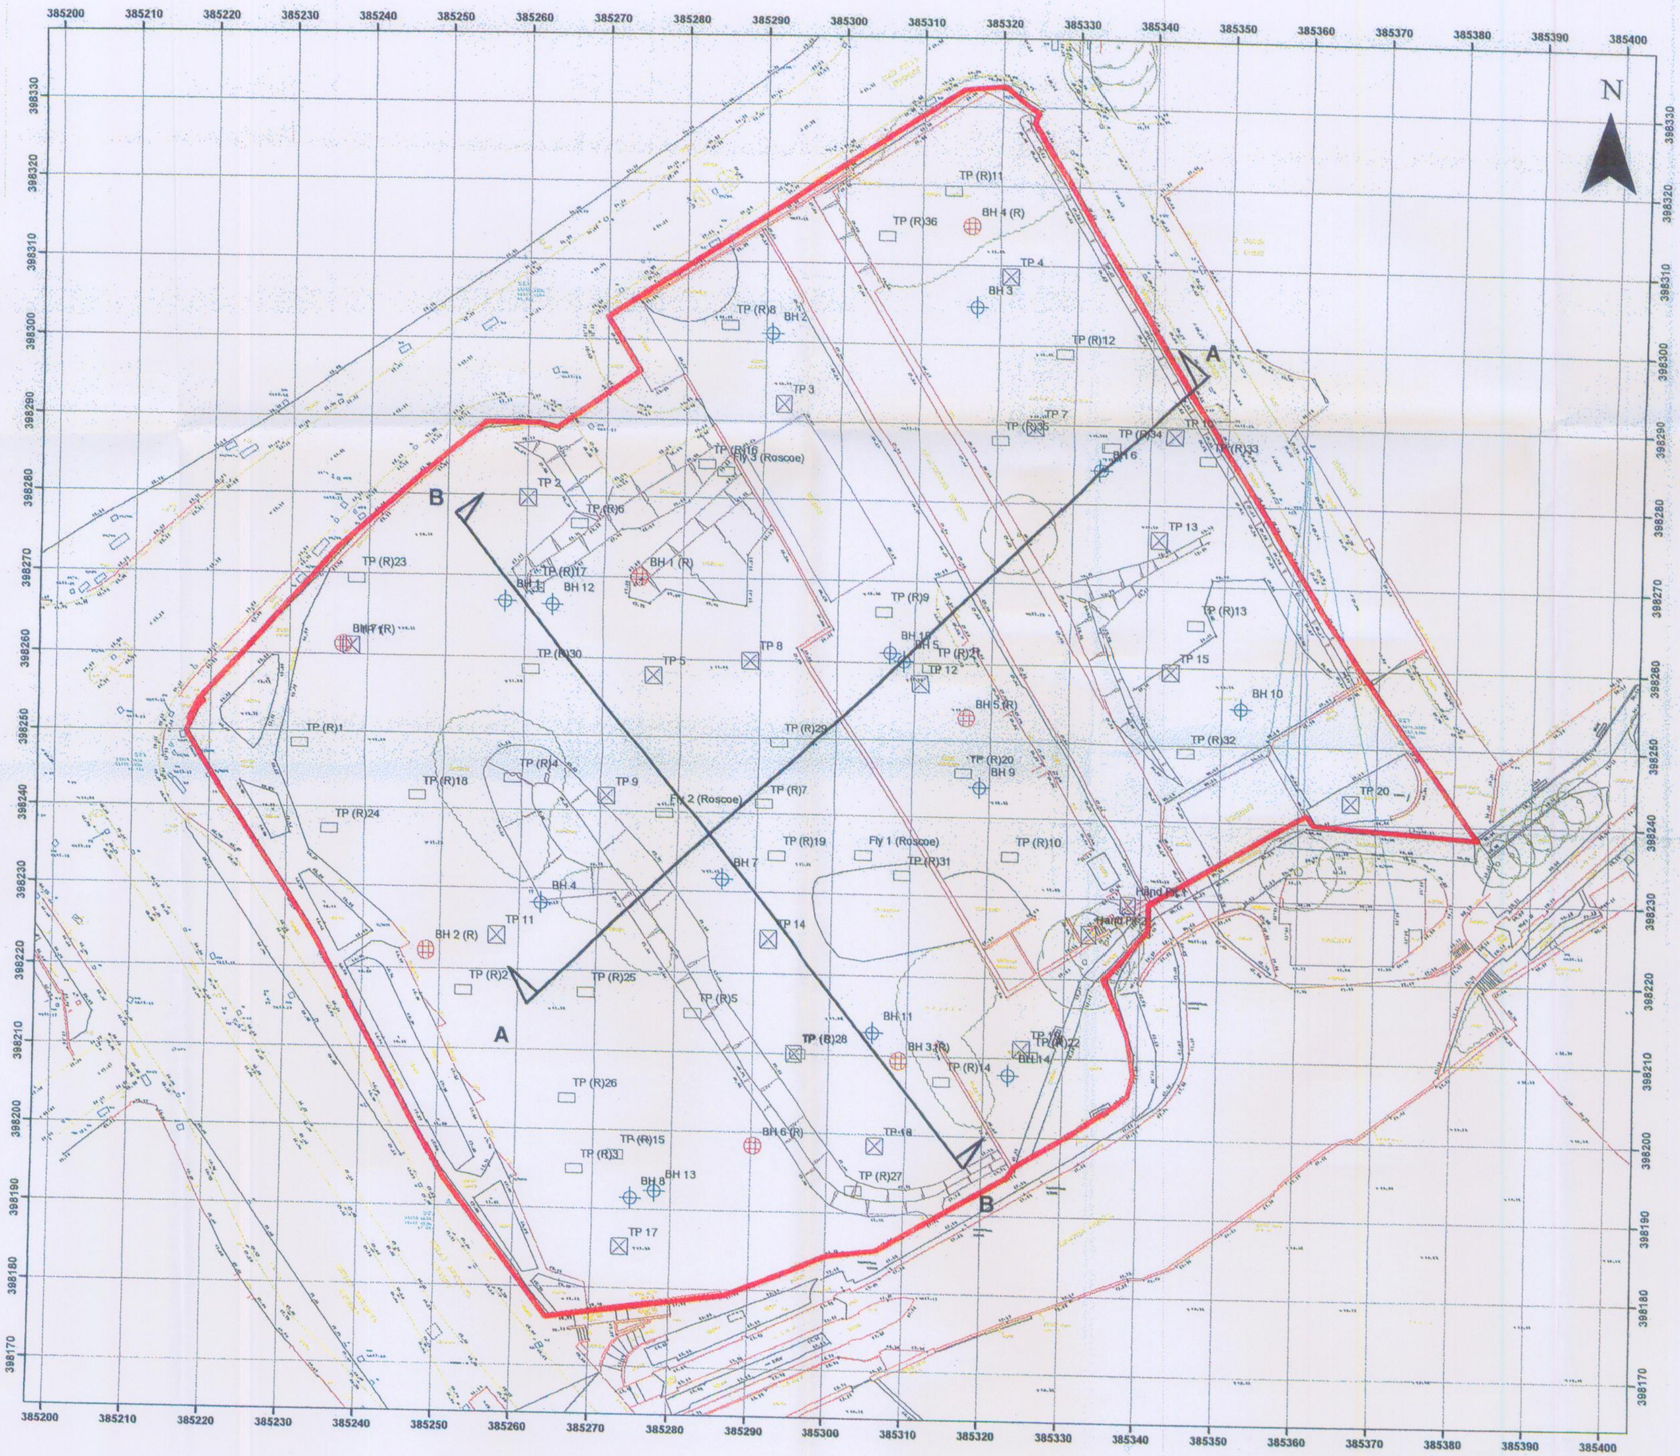

Scale 1:500

Figure 2
Site Investigation Location Plan

Job No : 113725

ARUP

PLANNING
ACK'D
REPLIED
RECD 16 APR 2008
M
M
M
FOIL ACTION