
Application for fencing

Application site: 20 Thurleigh Road, Didsbury, Manchester, M20 2DF

Drawing scale: 1:100

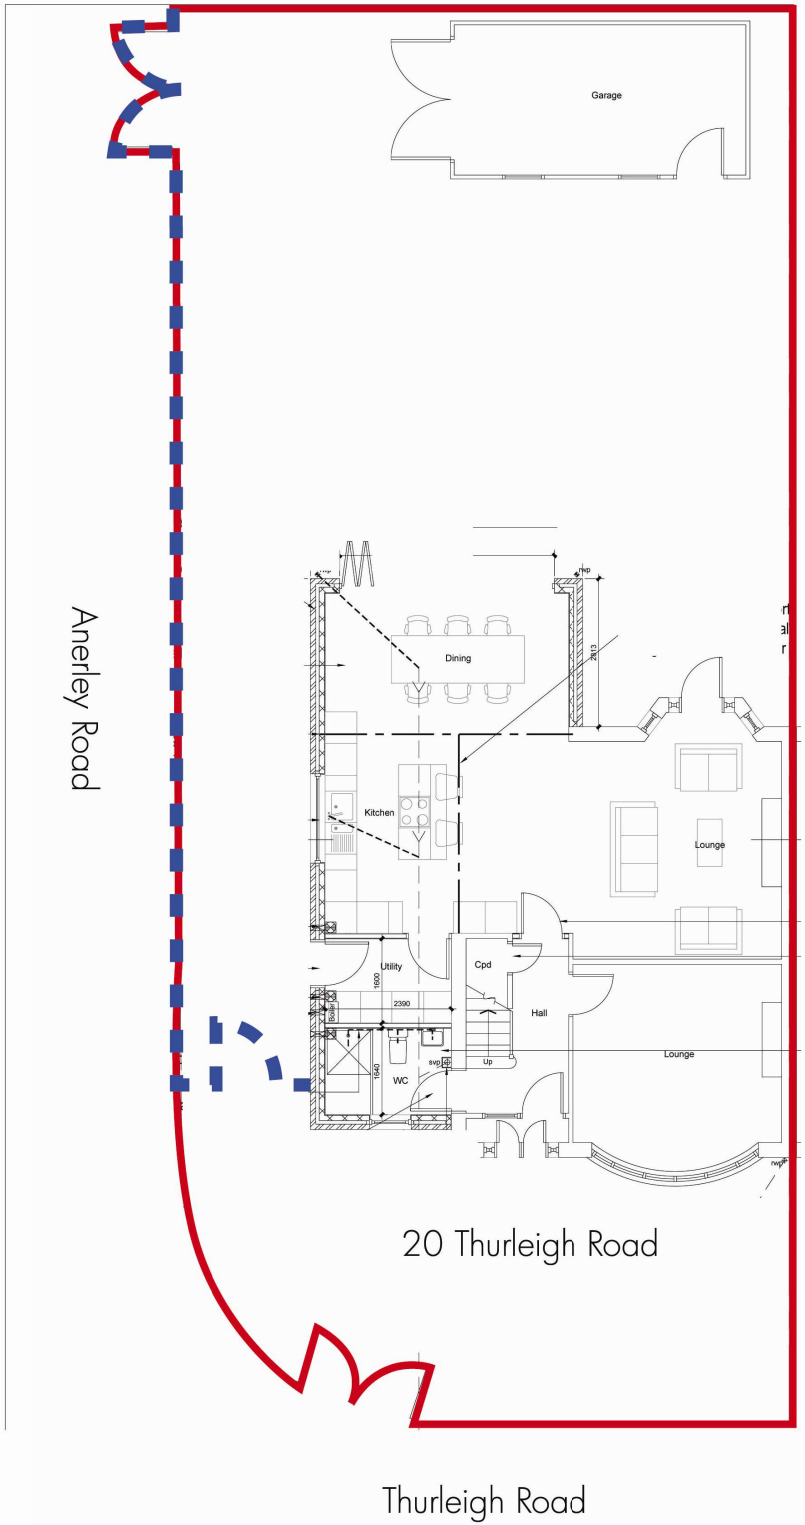

= boundaries of the house and garden

= proposed fencing

blu room architecture

Project:	20 Thurleigh Drive Didsbury M20 2DF
Drawing:	Proposed Plans
Project Ref: 12-23	Drawing No: 03
Scale: 1 : 100	
Drawn: IG	Revision: /
Date: August 2012	

THIS DRAWING IS COPYRIGHT: CONTRACTORS MUST CHECK ALL DIMENSIONS ON SITE, ONLY FIGURED DIMENSIONS ARE TO BE WORKED FROM. DISCREPANCIES MUST BE REPORTED IMMEDIATELY TO THE ARCHITECTS BEFORE PROCEEDING.