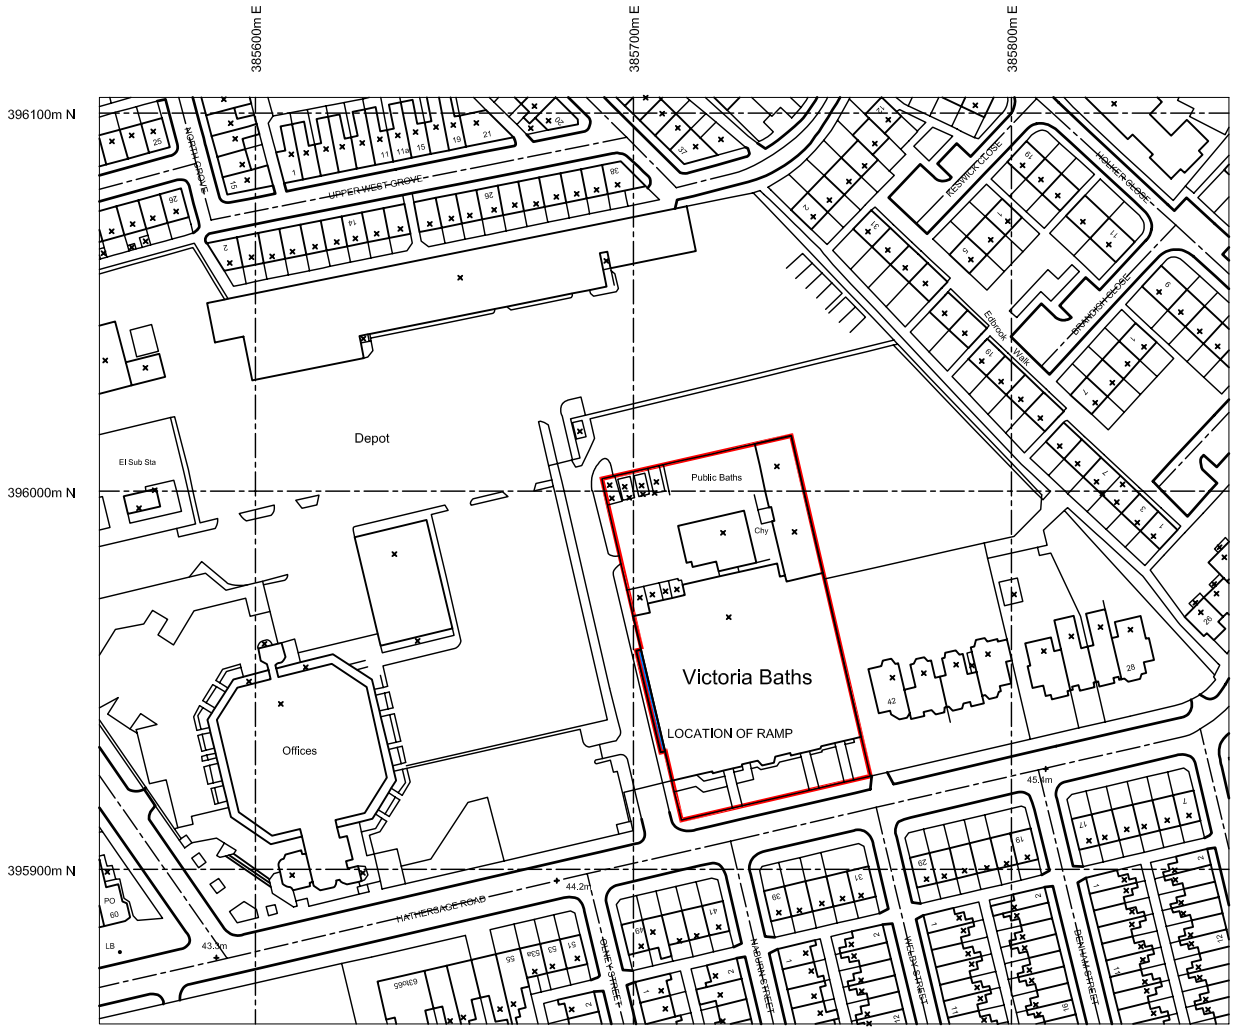

Crown Copyright. All rights reserved. Licence Number 100020449

VICTORIA BATHS - ORDNANCE SURVEY KEY PLAN - SCALE 1:1000

0 10m 50m 100m

S C A L E B A R (1 : 1 0 0 0)

CONTRACT

Victoria Baths
Enveloping Scheme.

CLIENT

THE VICTORIA BATHS TRUST

OS SITE PLAN

CONTRACT No. 3695B SCALE 1:1000

DRAWING No. 182a DATE 03 . 2007

REVISION A

LLOYD EVANS PRICHARD
LTD
CHARTERED ARCHITECTS
No.5 The Parsonage
Manchester M3 2HS
Tel: 0161-834 6251
Fax: 0161-832 1785
E mail: post@lep-architects.co.uk