

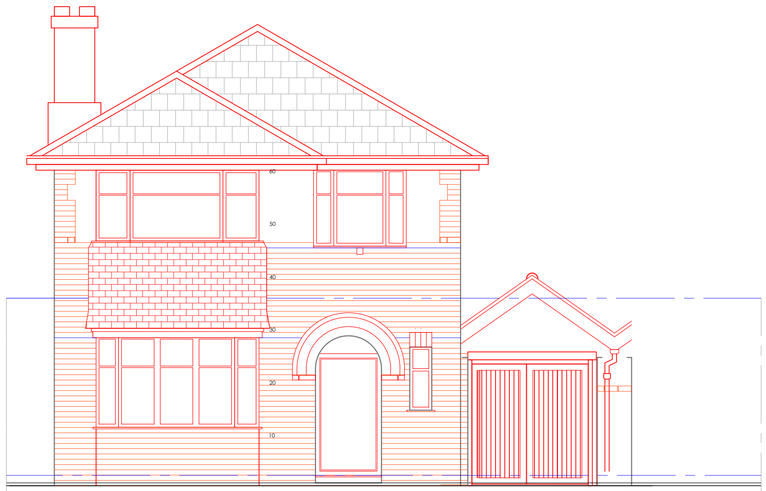



PROPOSED FRONT ELEVATION

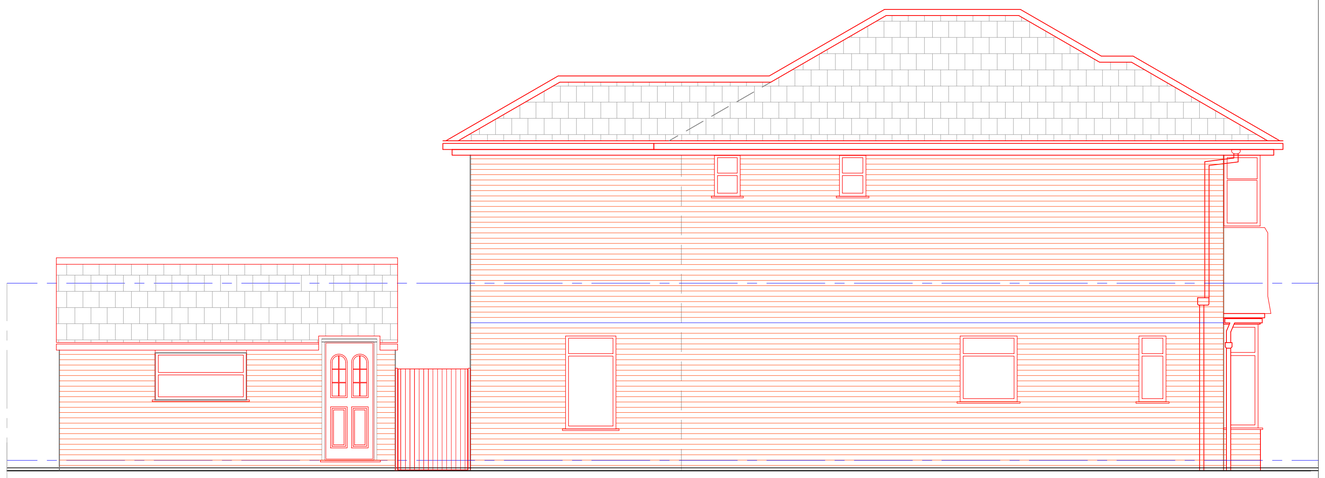

PROPOSED SIDE ELEVATION

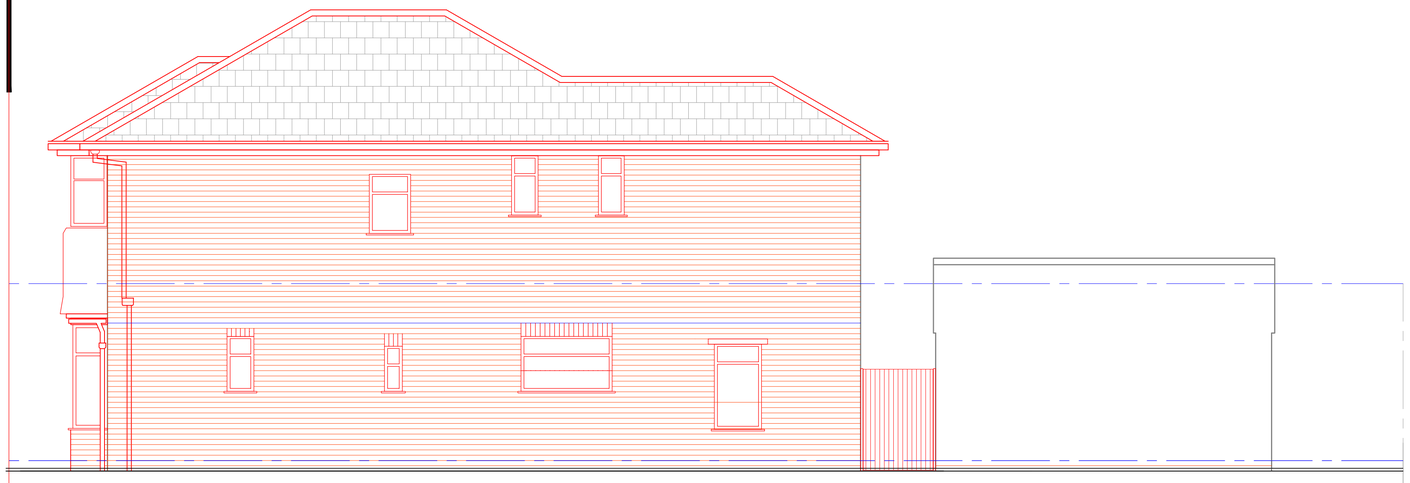

PROPOSED SIDE ELEVATION

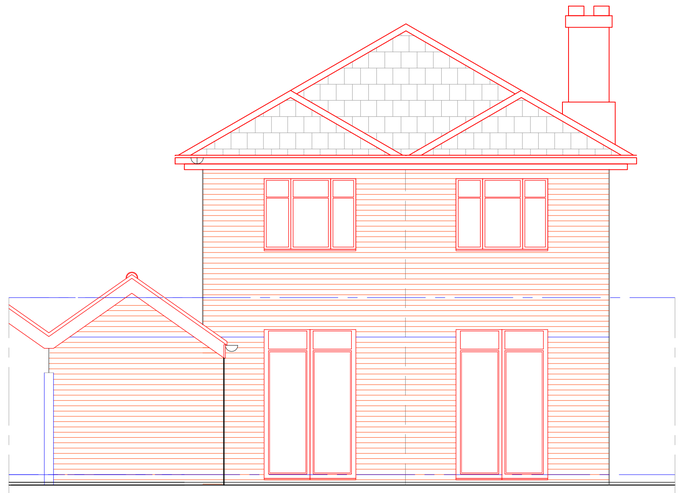

PROPOSED REAR ELEVATION

NOTES:

FOR PLANNING ONLY



ARCH DESIGNS

B.A.(HONS)ARCHITECTURE

Rev : .

Date: AUG 12

PROJECT: 1 HOLME ROAD M20 2TX
MANCHESTER

TITLE: PROPOSED ELEVATIONS

Scale: 1:50

Date: AUG 12

Dwg. No: 04

REV:.	A	AUG 12
		ROOF CHANGED

Arch Designs. Tel: 07765322511

Project. 1 HOLME ROAD