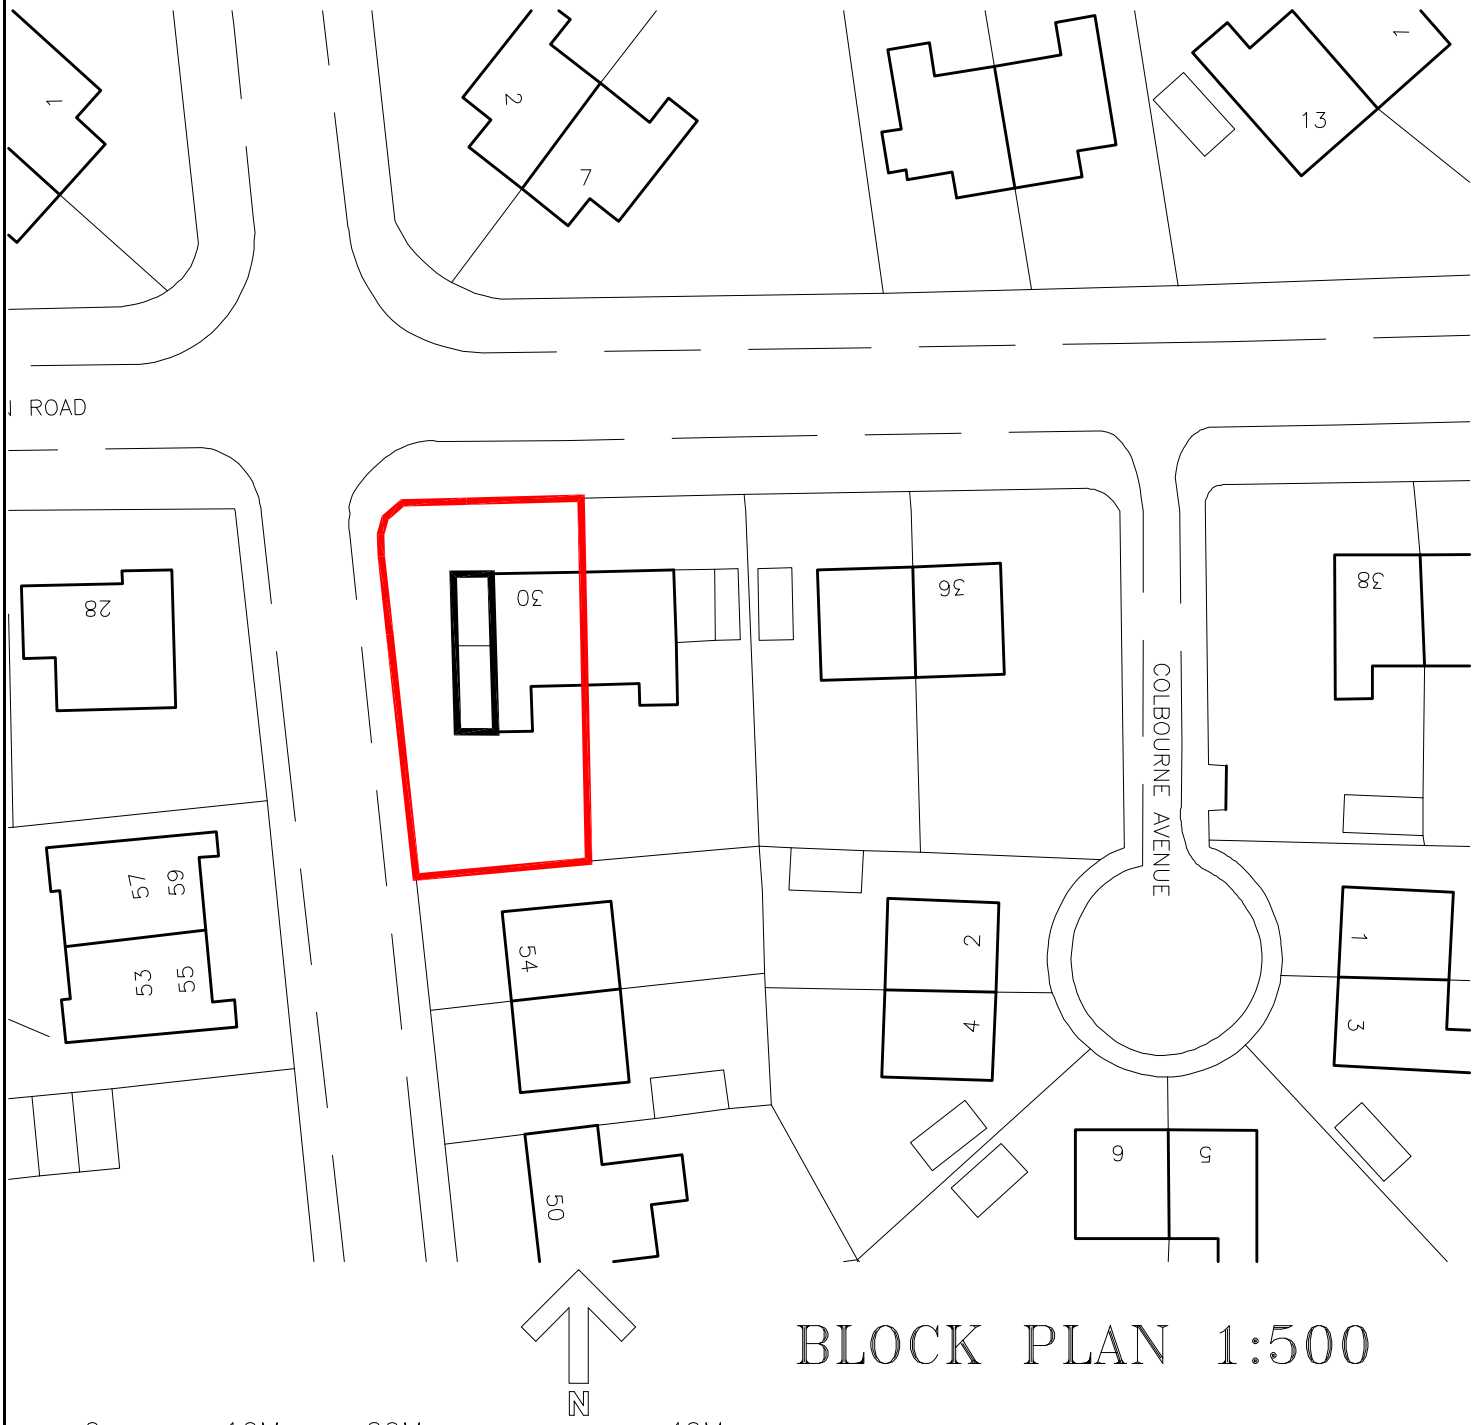


BLOCK PLAN 1:500

0 10M 20M 40M

1 = 500

CLIENT.	Mr Mohammed Munir
SITE/CONTRACT	ALTERATIONS AND EXTENSIONS AT 30 ARDERN ROAD MANCHESTER M8 4NW
TITLE.	BLOCK PLANS
DATE	NOV 11
SCALE.	AS SHOWN
DWG No.	30115/ 01