Note: All dimensions must be checked on site and not scaled from drawing.

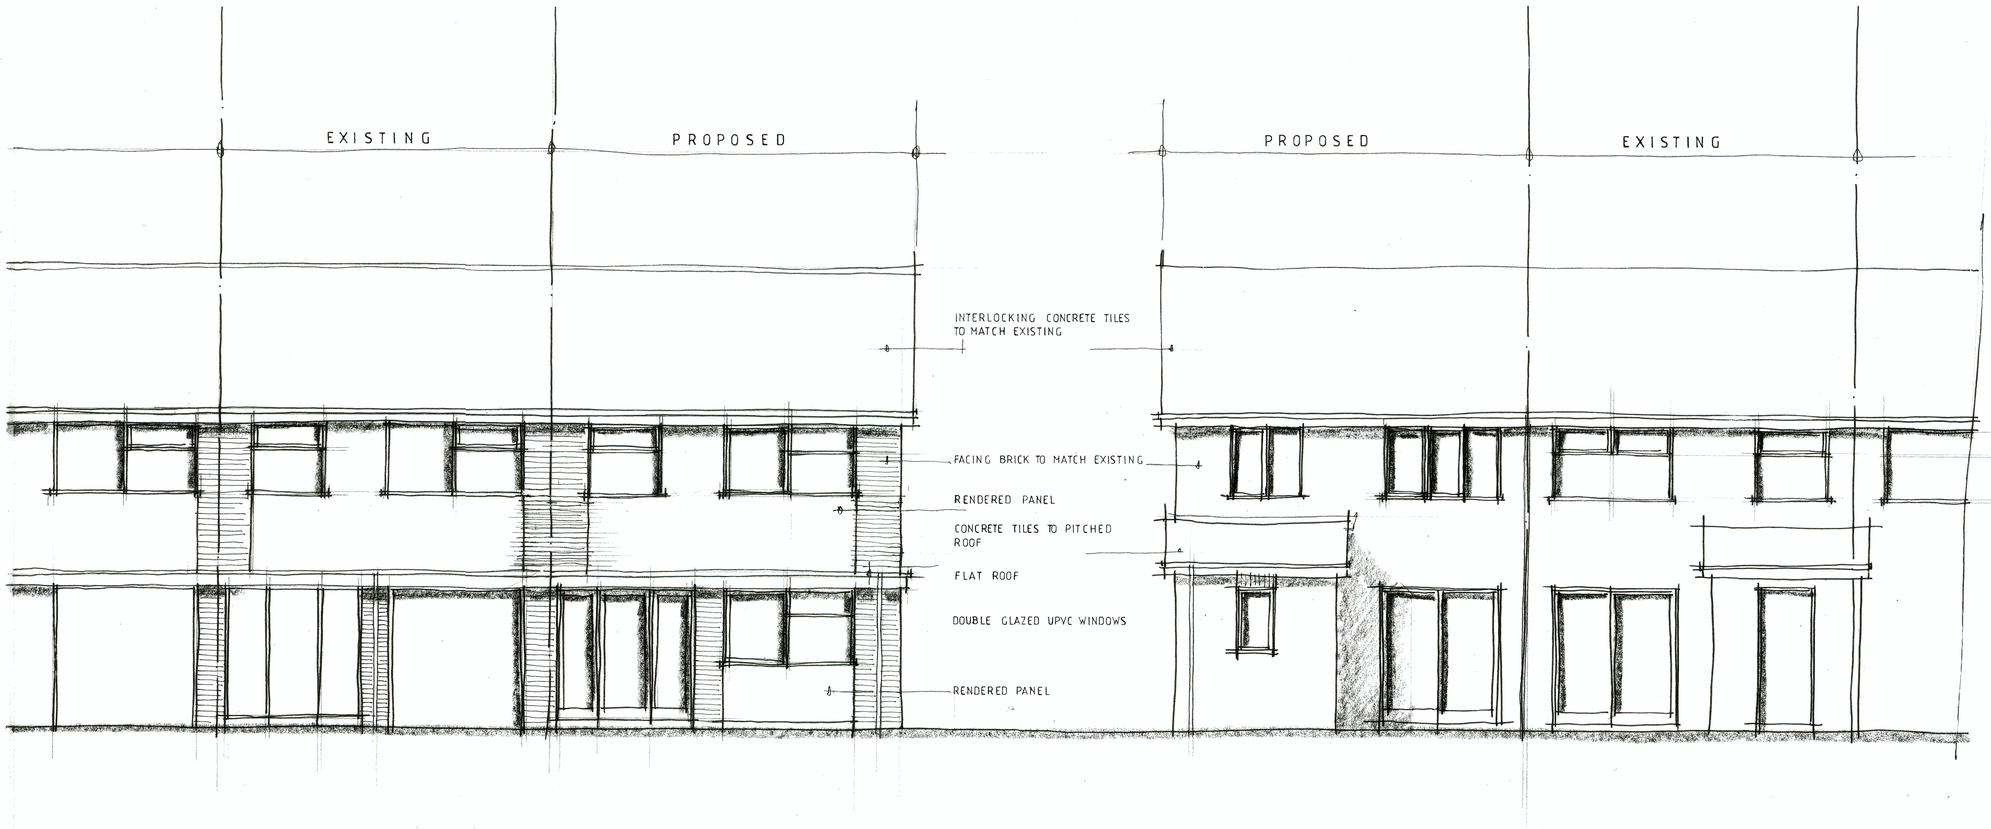

SOUTH ELEVATION

NORTH ELEVATION

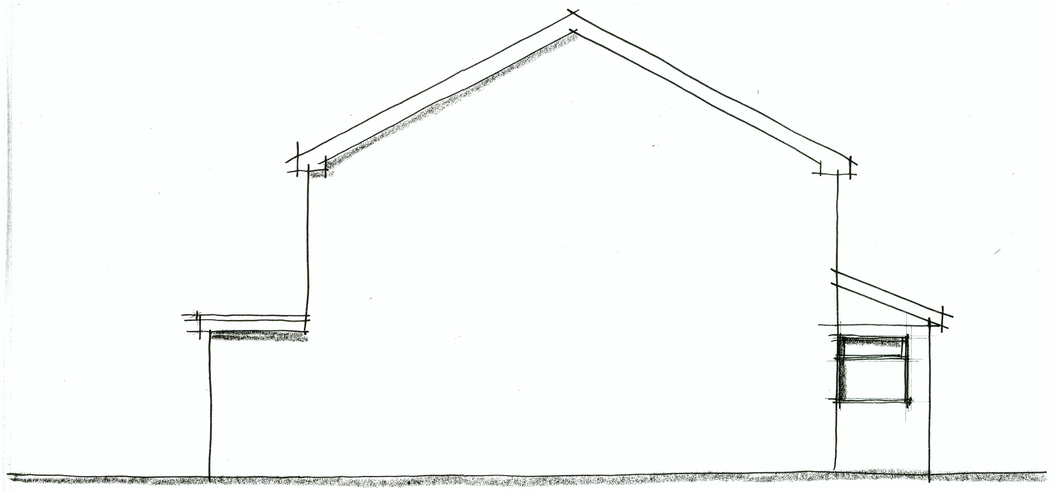

EAST ELEVATION EXISTING

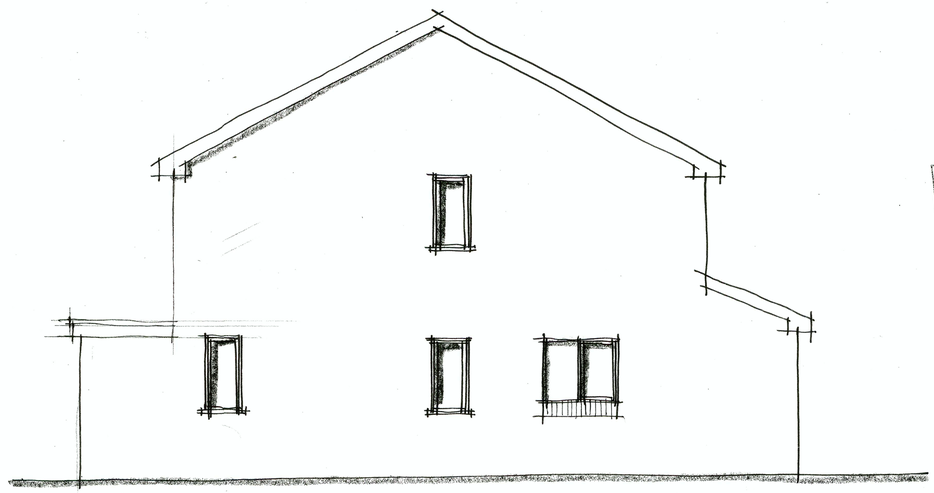

EAST ELEVATION PROPOSED

REVISED PLAN

PLANNING AND BUILDING CONTROL
25 JUL 2012

REVISED PLAN

R. F. W Associates Ltd.
Architectural Services
6A NORTHENDEN ROAD SALE CHESHIRE M33 3BR
Tel 0161 962 2417
Fax 0161 976 2677

PROJECT
PROPOSED NEW DWELLING HOUSE ADJOINING 18 BRUNSTEAD CLOSE BAGULEY MANCHESTER M23 9NY

DRAWING
ELEVATIONS EXISTING/PROPOSED

SCALE 1 - 50
DATE JAN 12

CONTRACT NO. W491
DRAWING NO. 3
REVISION A

HEATHERBANK WO34B 0800 0132514