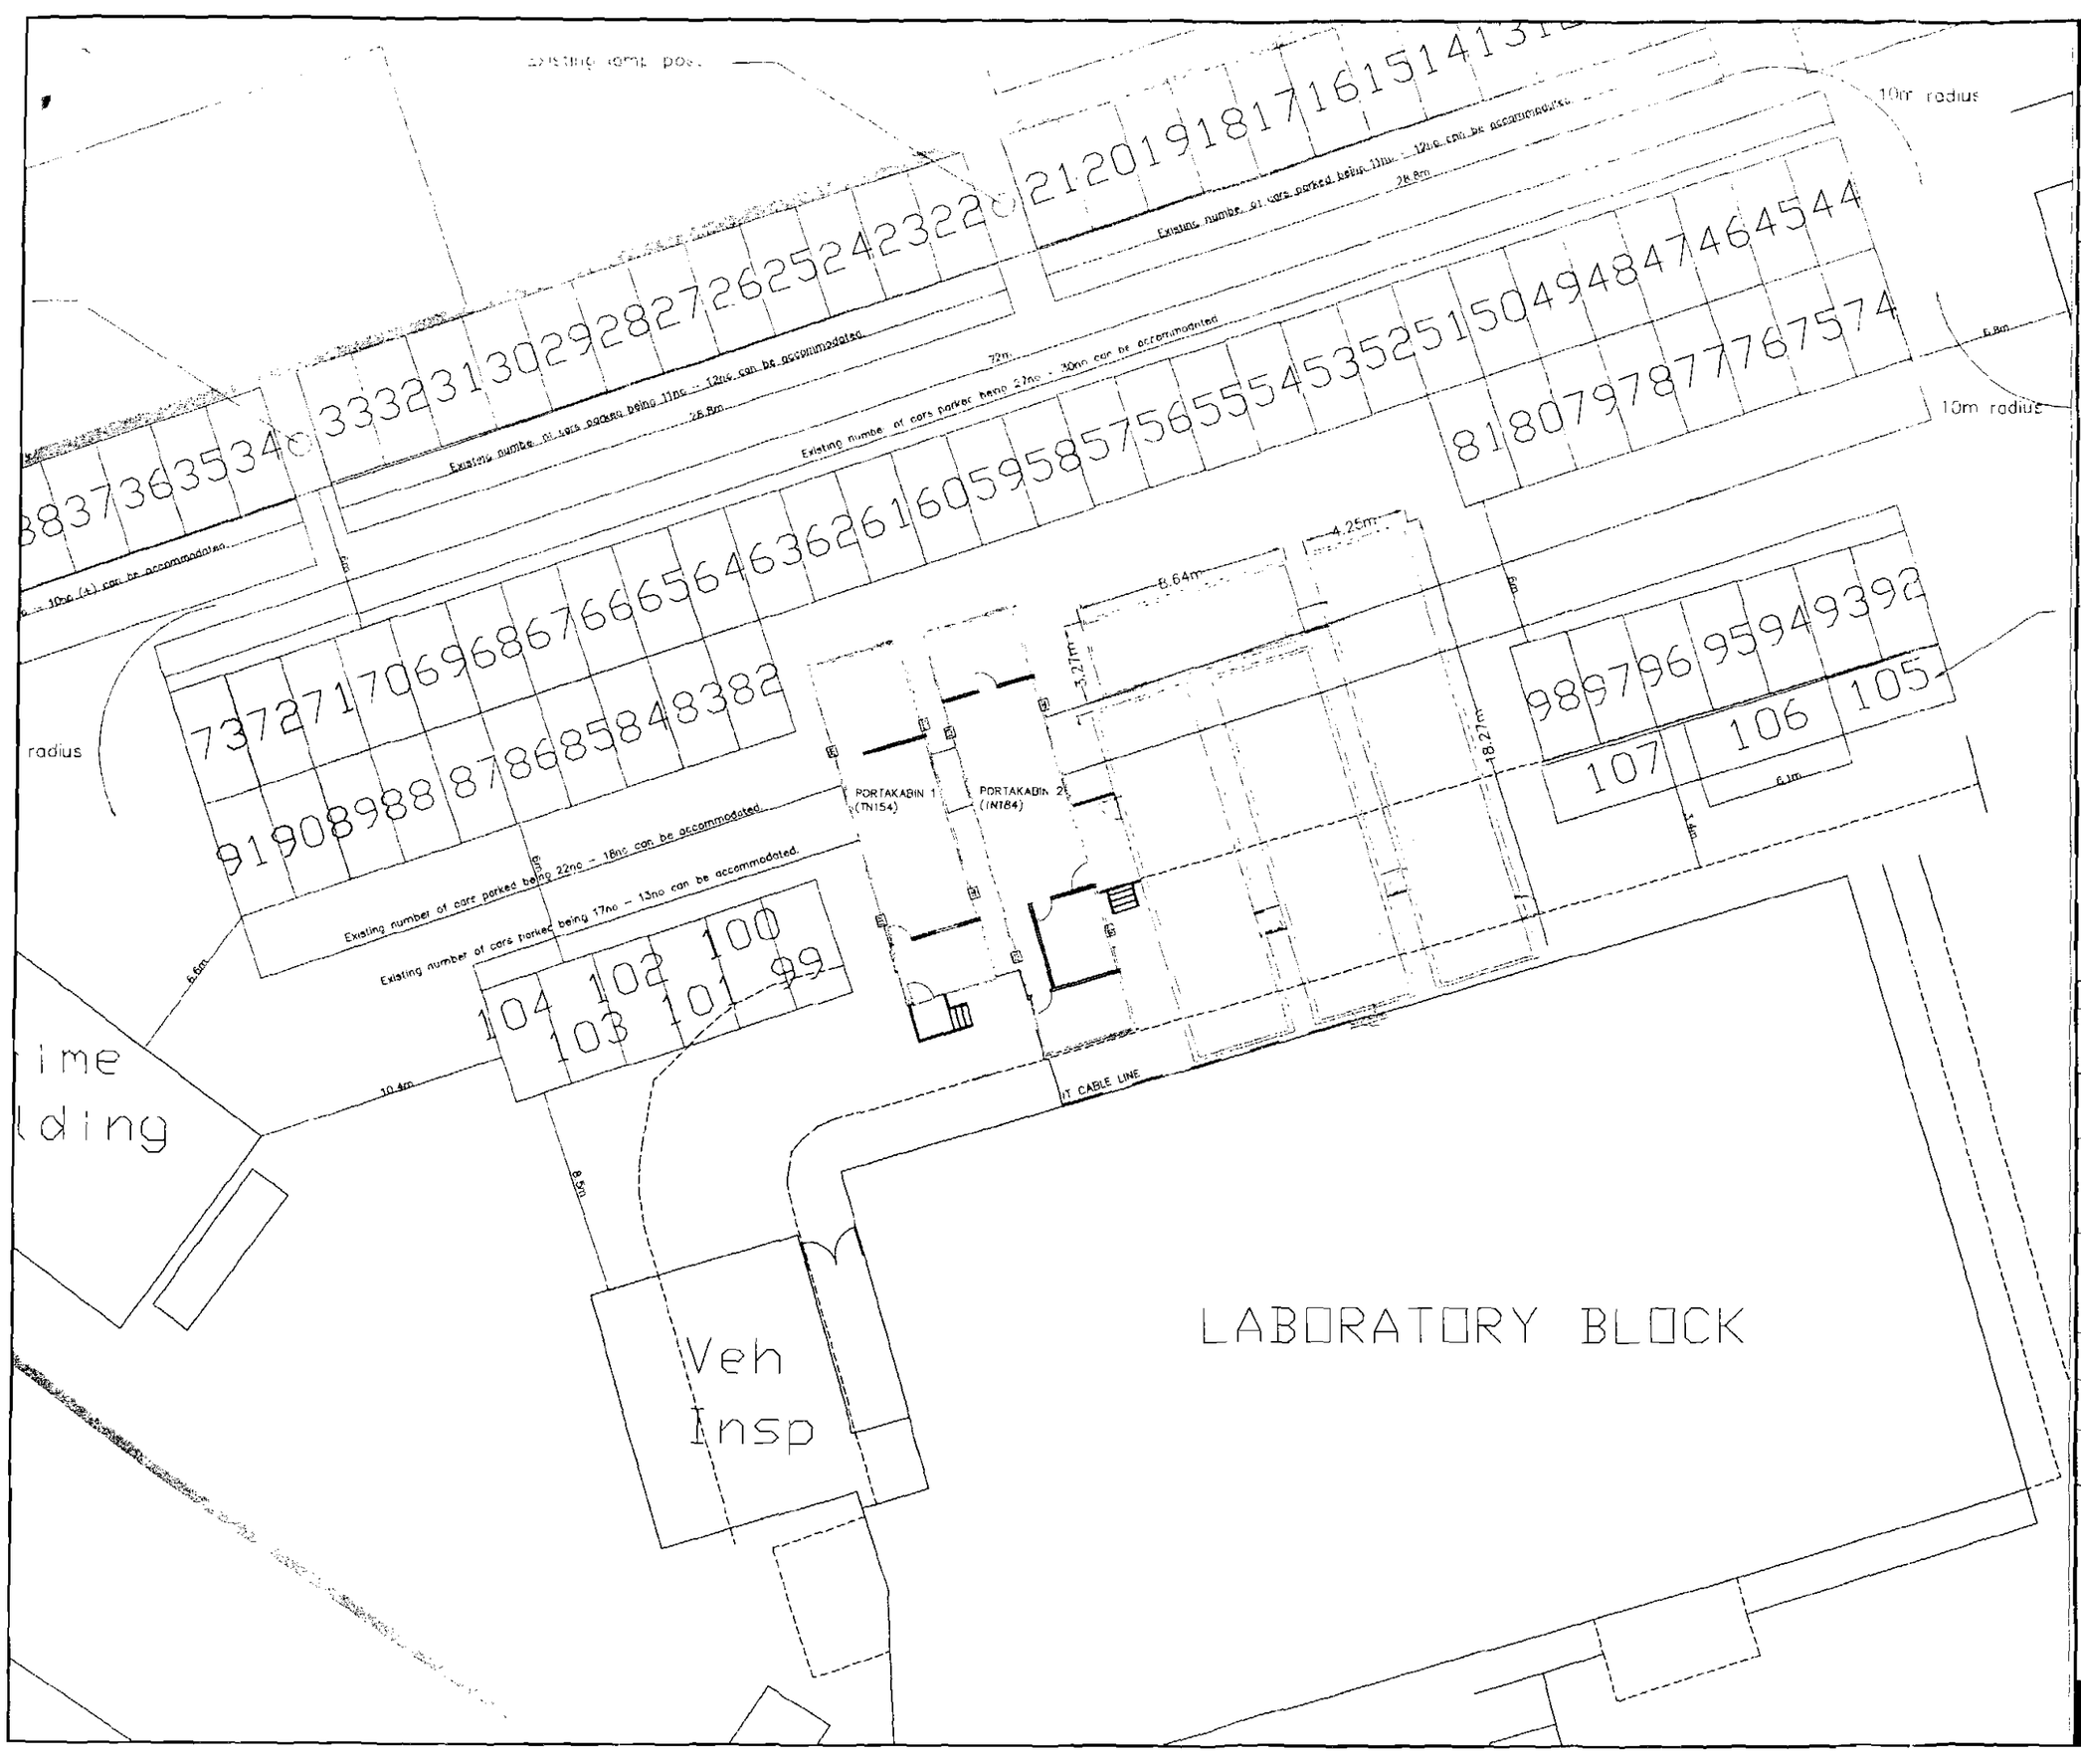


RLB Rider Levett Bucknall

DO NOT SCALE THIS DRAWING. CHECK ALL DIMENSIONS ON SITE.

This drawing is to be read in conjunction with all relevant specifications and drawings issued. For discrepencies or ommissions contact Rider Levett Bucknall
The contractor is to check and verify all building and site dimensions and check levels before work commences

© Rider Levett Bucknall UK Limited

PLANNING

"CD

PLIED

CD 29 AUG 2008

	INIT	REC'D	DATE
1			
M			
M			

CO ACTION

Date | Revision | Dr.

Client
Greater Manchester Police

Drawing Issue

Project
Bradford Park Complex
Proposed Portakabins

Drawing Title
Layout As Proposed


Scale	Drawing Nr		
1:250	6771/013/002		
Revision	Drawn	Authorised by	Date
	GJ	GJ	Aug 2008

Drawing Ref


12 Exchange Quay
Salford Quays
Manchester
United kingdom
M5 3EQ

Tel +44 (0)161 868 7700
Fax +44 (0)161 868 7701
Email : first.name@uk.rlb.com
WEB : www.rlb.com


RLB Rider Levett Bucknall

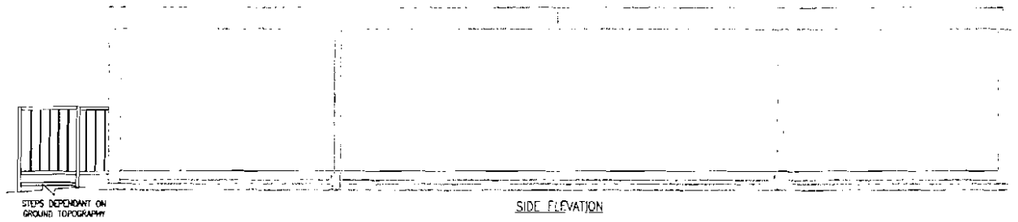


SIDE ELEVATION

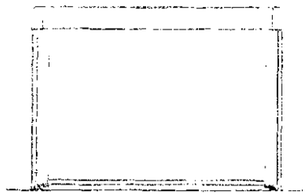


END ELEVATION

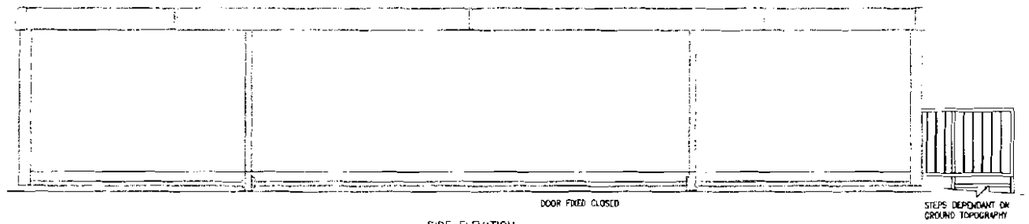


SIDE ELEVATION

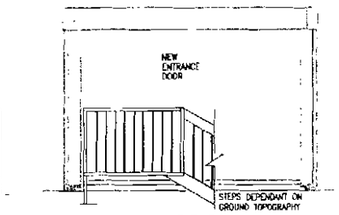

END ELEVATION

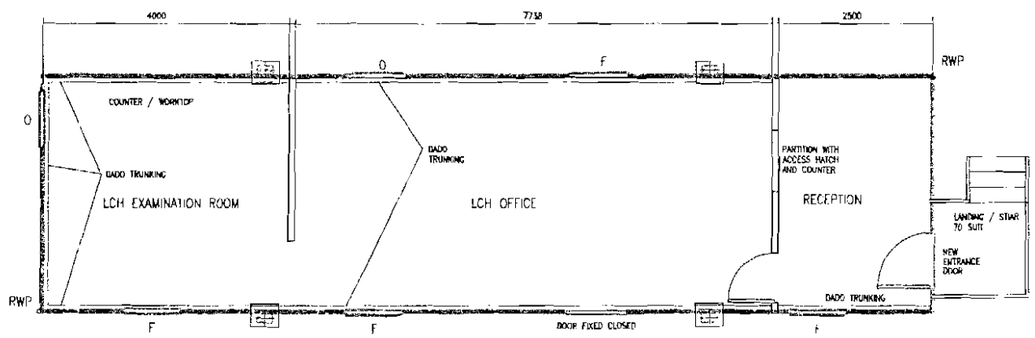

LAYPOUT AS PROPOSED

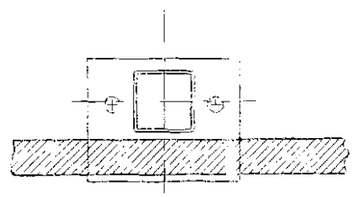

LODASTRUT LEC BASEPLATE DETAIL
SCALE 1:10

KEY

O	OPEN WINDOW
F	FIXED WINDOW
RWP	RAIN WATER PIPE

STANDARD COLOURS

External:	Walls and wall trims	- Goosewing grey BS ref 10 A 05
	Corner trims	- Silver
	Roof	- White nearest BS ref 00 E 05
	Lodastrut legs	- Grey BS 4800 ref 10 A 05
	Doors	Goosewing grey nearest BS ref 10 A 05
	Fascia	- Grey RAL 7042
	Windows	- Blue foil wrapped ref. Renolit – Werke GmbH 515005-167

RLB Rider Levett Bucknall

DO NOT SCALE THIS DRAWING CHECK ALL DIMENSIONS ON SITE

This drawing is to be read in conjunction with all relevant specifications and drawings issued For discrepencies or ommissions contact Rider Levett Bucknall
The contractor is to check and verify all building and site dimensions and check levels before work commences
© Rider Levett Bucknall UK Limited

PLANNING

RECD 29 AUG 2008

Date	Revision	Appd	Ckd
		REC'D	Dr

Client
Greater Manchester Police
FOR ACTION

Drawing Issue

Project
Bradford Park Complex
Proposed Portakabins

Drawing Title
Portakabin 1
TN154


Scale	Drawing Nr.		
1/50	677410/3003		
Revision	Drawn	Authorised by	Date
	CH	CH	Aug 2008

Drawing Ref


12 Exchange Quay
Salford Quays
Manchester
United kingdom
M5 3EQ

Tel : +44 (0)161 868 7700
Fax +44 (0)161 868 7701
Email : first.name@uk.rlb.com
WEB www.rlb.com


RLB Rider Levett Bucknall

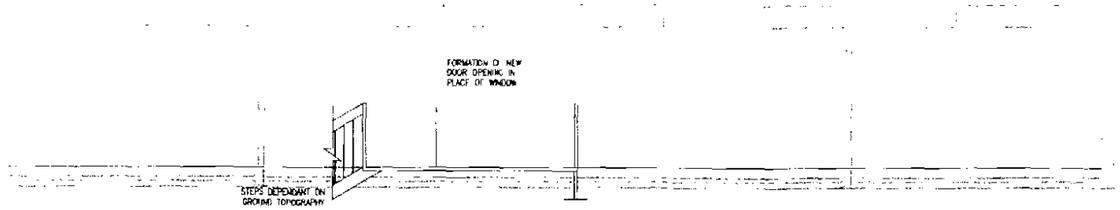


SIDE ELEVATION

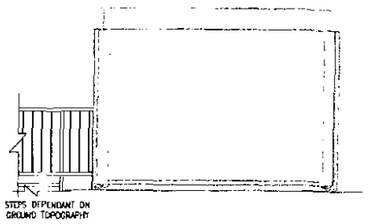

END ELEVATION

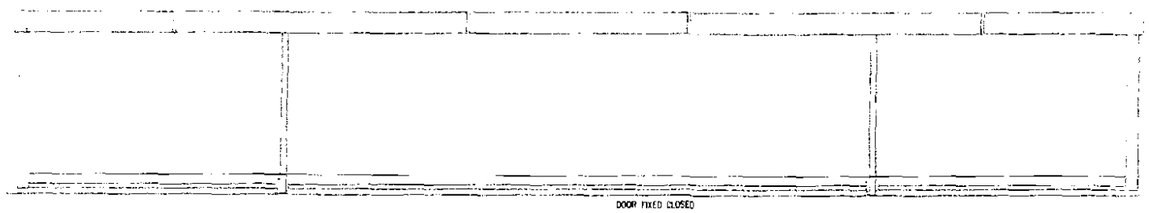

SIDE ELEVATION

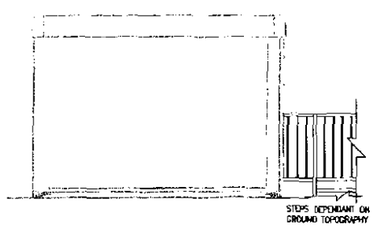

END ELEVATION


PLAN

KEY

O	OPEN WINDOW
F	FIXED WINDOW
RWP	RAIN WATER PIPE

STANDARD COLOURS

External:	Walls and wall trims	– Goosewing grey BS ref 10 A 05
	Corner trims	– Silver
	Roof	– White nearest BS ref 00 E 05
	Lodastrut legs	– Grey BS 4800 ref 10 A 05
	Doors	– Goosewing grey nearest BS ref 10 A 05
	Fascia	– Grey RAL 7042
	Windows	Blue foil wrapped ref. Kenolit – Werke 515003-167

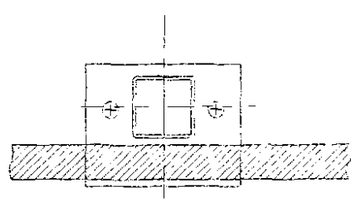

LODASTRUT LEG BASEPLATE DETAIL

SCALE: 1:5

RLB Rider Levett Bucknall

DO NOT SCALE THIS DRAWING. CHECK ALL DIMENSIONS ON SITE

This drawing is to be read in conjunction with all relevant specifications and drawings issued. For discrepencies or ommissions contact Rider Levett Bucknall
The contractor is to check and verify all building and site dimensions and check levels before work commences

© Rider Levett Bucknall UK Limited.

RECD 29 AUG 2006

FOIL ACTION

Date | Revision

Client:
Greater Manchester Police

Drawing Issue

Project:
Bradford Park Complex
Proposed Portakabins

Drawing Title:
Portakabin 2
TN184

Scale:	Drawing Nr		
1/100	671/0613/004		
Revision:	Drawn:	Authorised by:	Date:
	CH	CH	Aug 2006

Drawing Ref:

12 Exchange Quay
Salford Quays
Manchester
United kingdom
M5 3EQ

Tel. +44 (0)161 868 7700
Fax +44 (0)161 868 7701
Email first.name@uk.rlb.com
WEB www.rlb.com

RLB Rider Levett Bucknall

This drawing is the property of Greater Manchester Police and is not to be used for any other purpose without the consent of Greater Manchester Police