

NOTES




FRONT ELEVATION

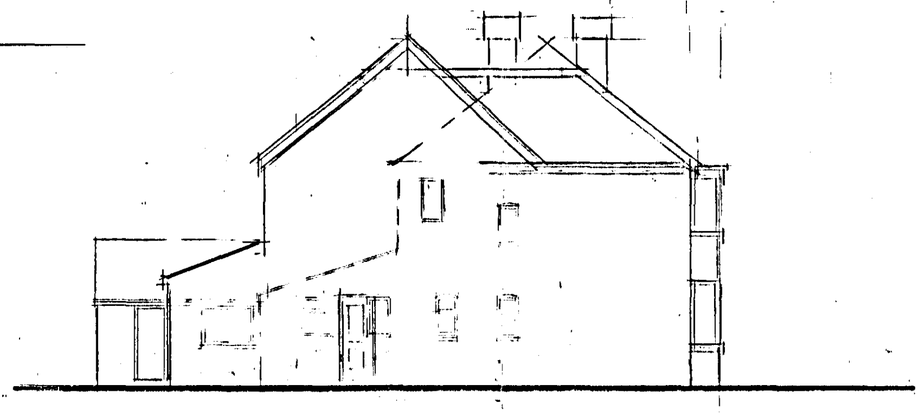


SIDE ELEVATION

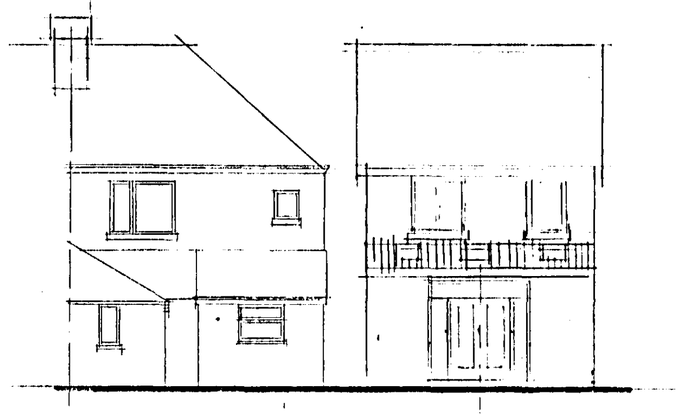


REAR ELEVATION

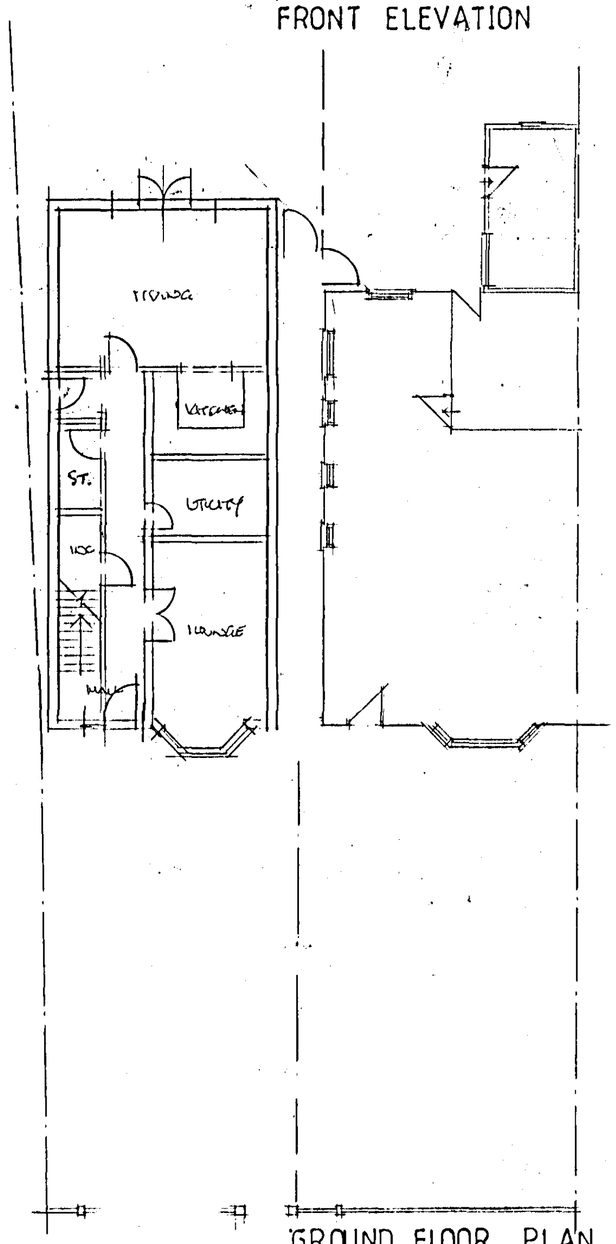

GROUND FLOOR PLAN

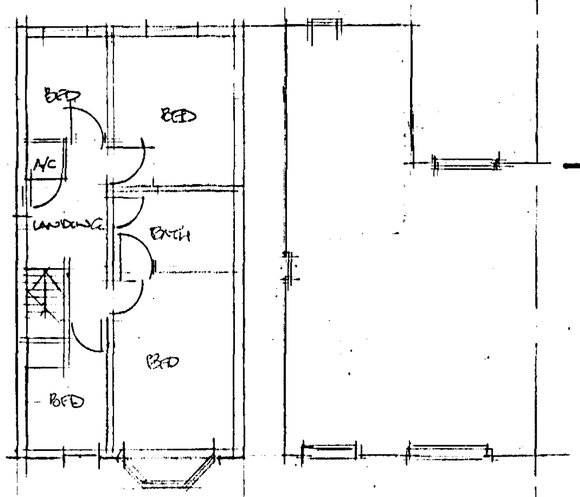

FIRST FLOOR PLAN

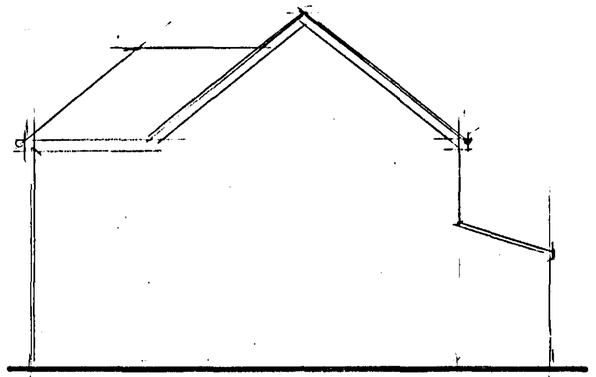

SIDE ELEVATION

PLANNING AND BUILDING CONTROL
04 SEP 2012

CLIENT
SBB NATIONWIDE LTD
139 CORNISHWAY
WYTHENSHAWE M22 1PD

JOB TITLE
PROPOSED NEW HOUSE

DRG. TITLE
PLANS AND ELEVATIONS
AS PROPOSED

HOLBOROW + ORMESHER Limited
architectural & interior design
Station House
Adams Hill
Knutsford
Cheshire WA16 6DN
telephone : 01565 652275
fax : 01565 750501

ISSUE	ORIGINAL	1	2	3	4	5	6	7.
REVISION								
DATE								
DRAWN								
CHECKED								
APPROVED								

SCALE 1:100 at A2

DRAWING NUMBER 1206/12/02

M 513690 R