PLANNING AND
BUILDING CONTROL
26 NOV 2012

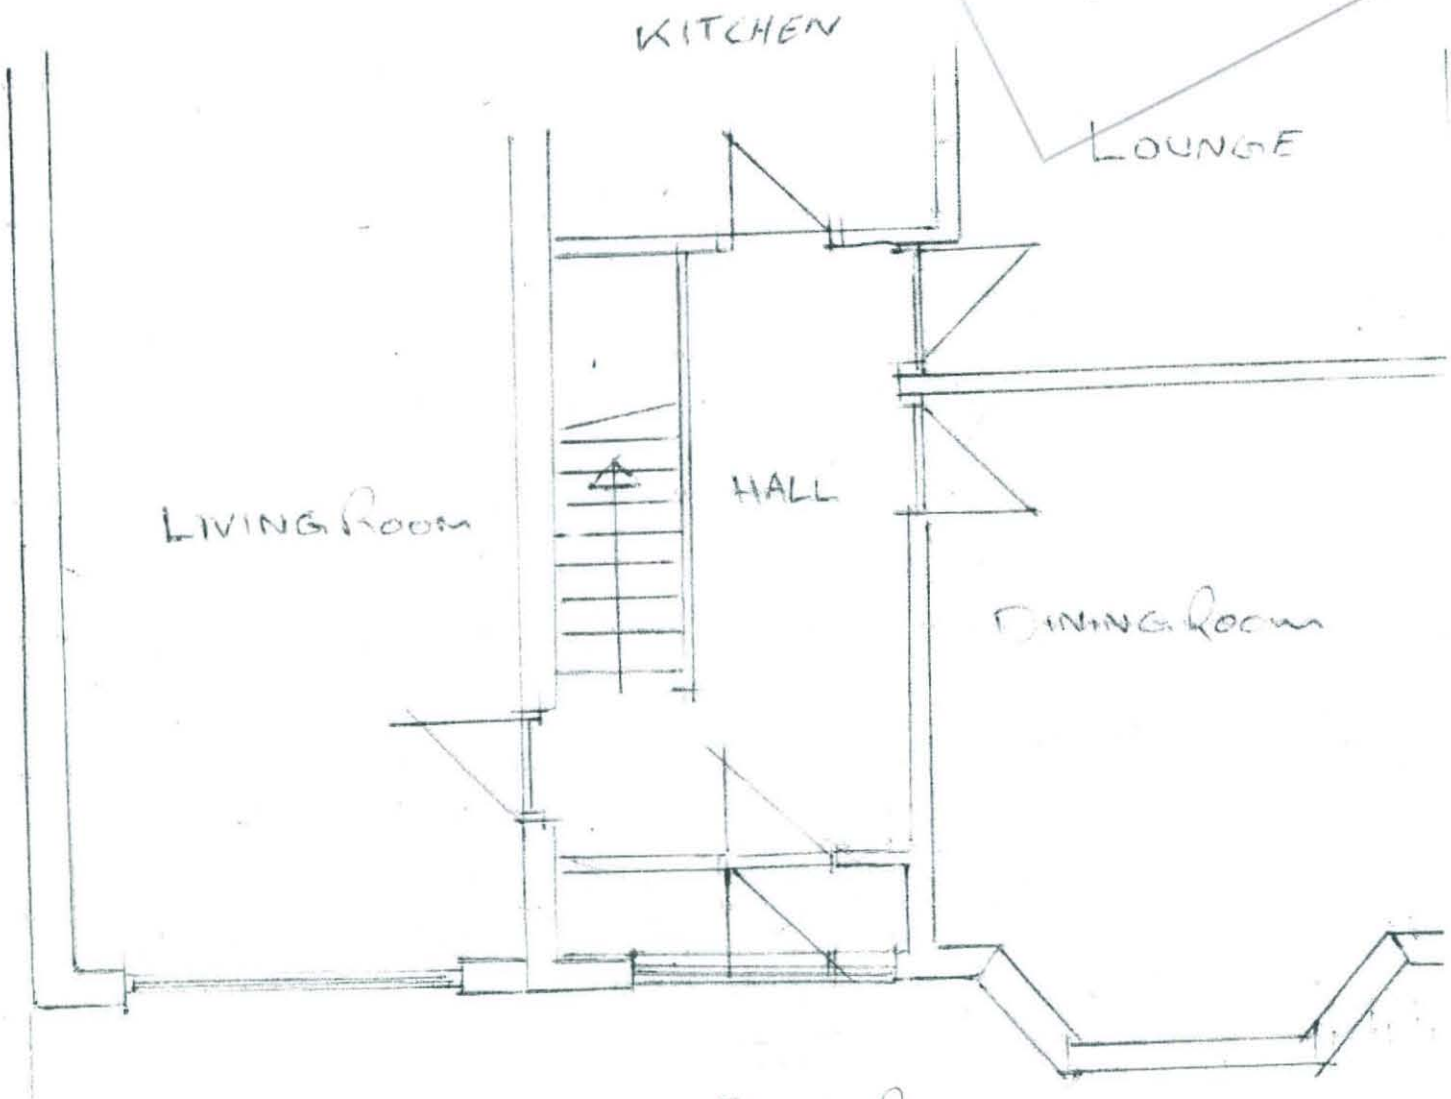

EXISTING GROUND FLOOR PLAN
SCALE 1.50

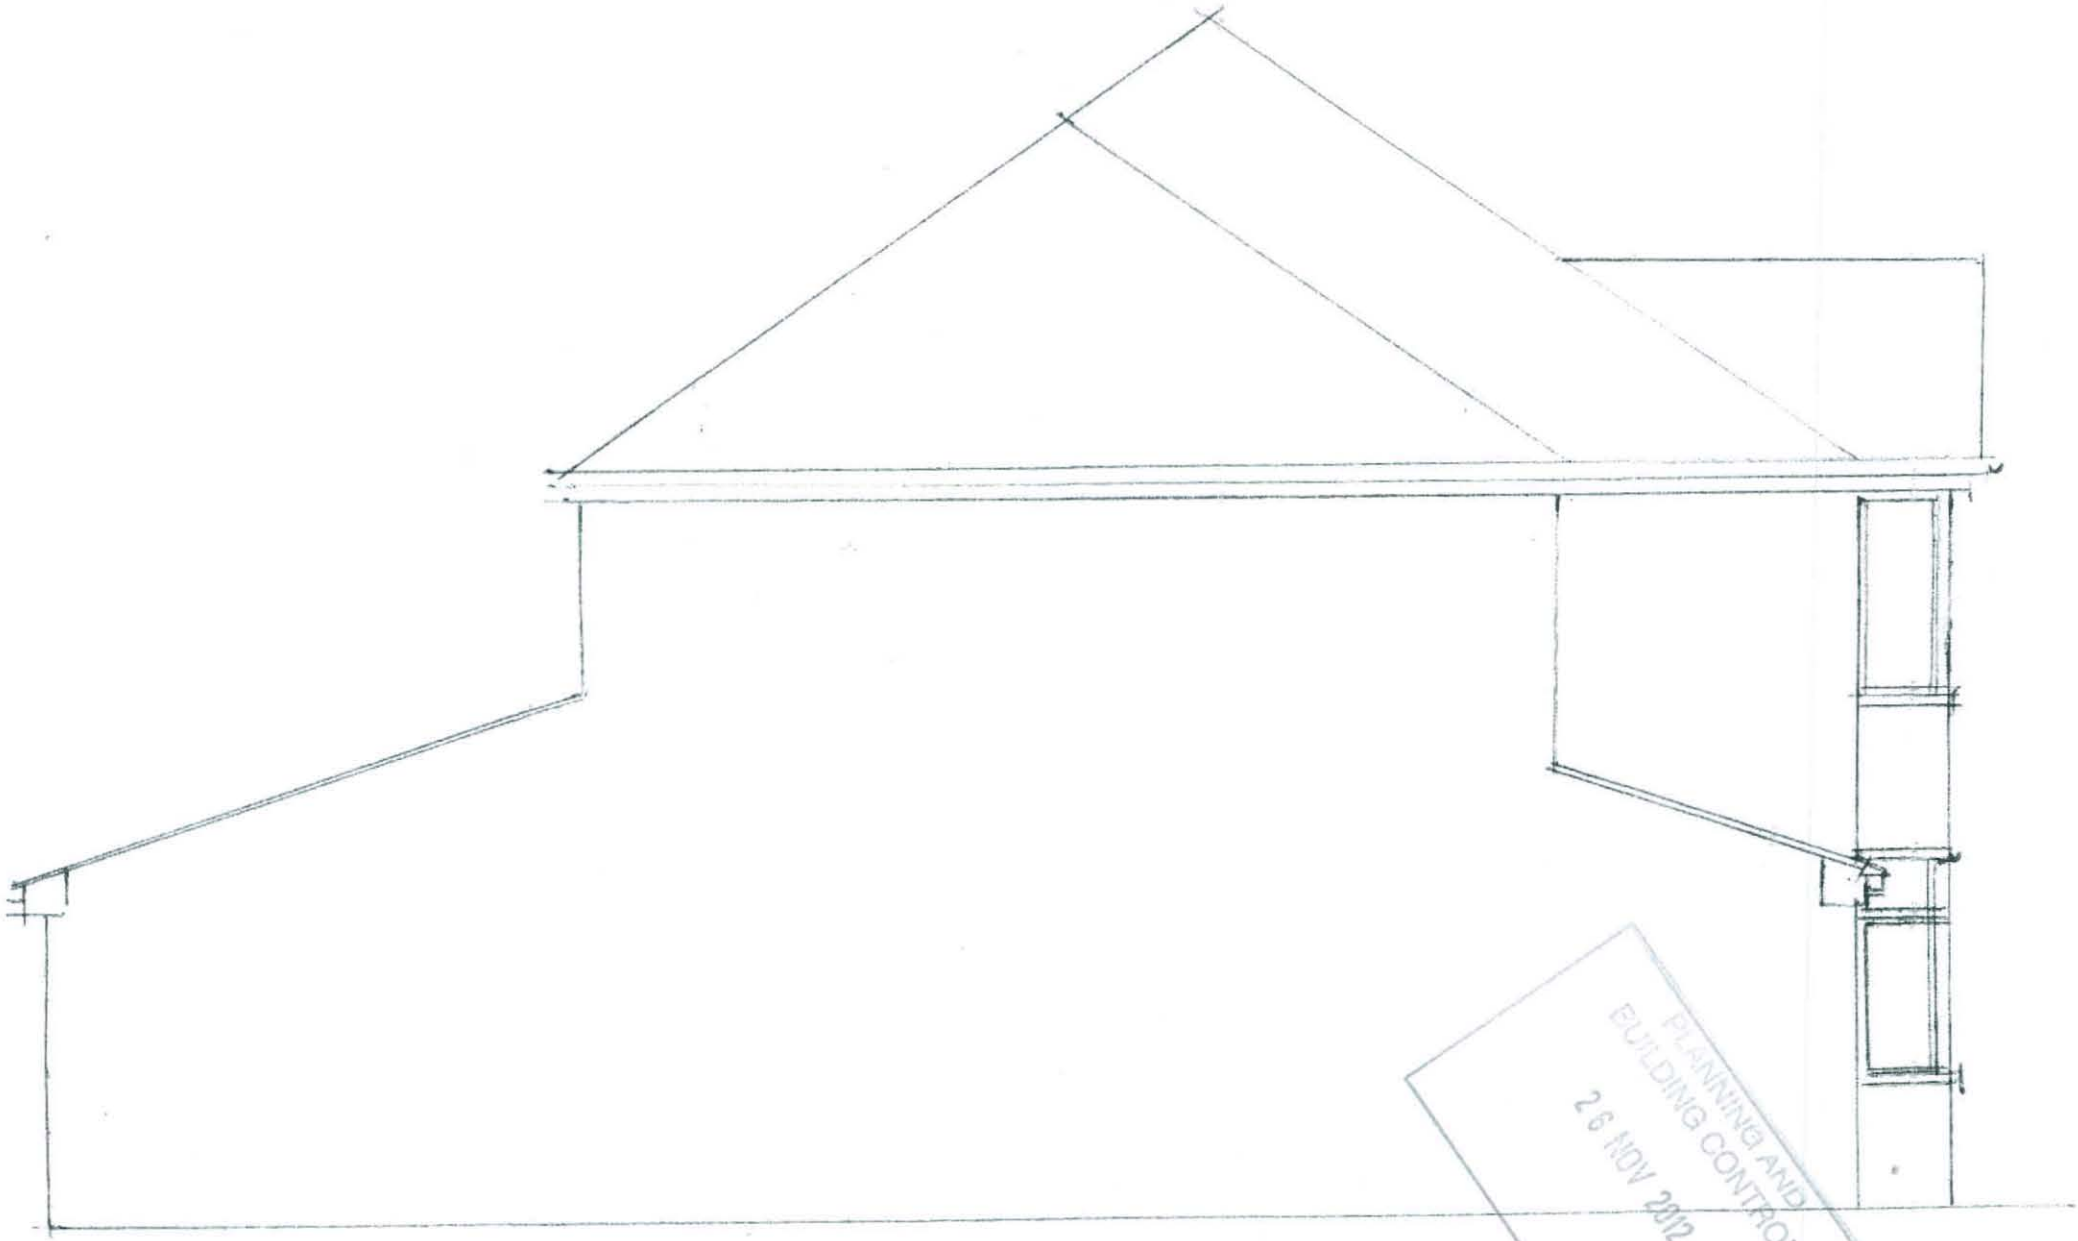

EXISTING SIDE ELEVATION

Scale 1:50

PLANNING AND BUILDING CONTROL
26 NOV 2012

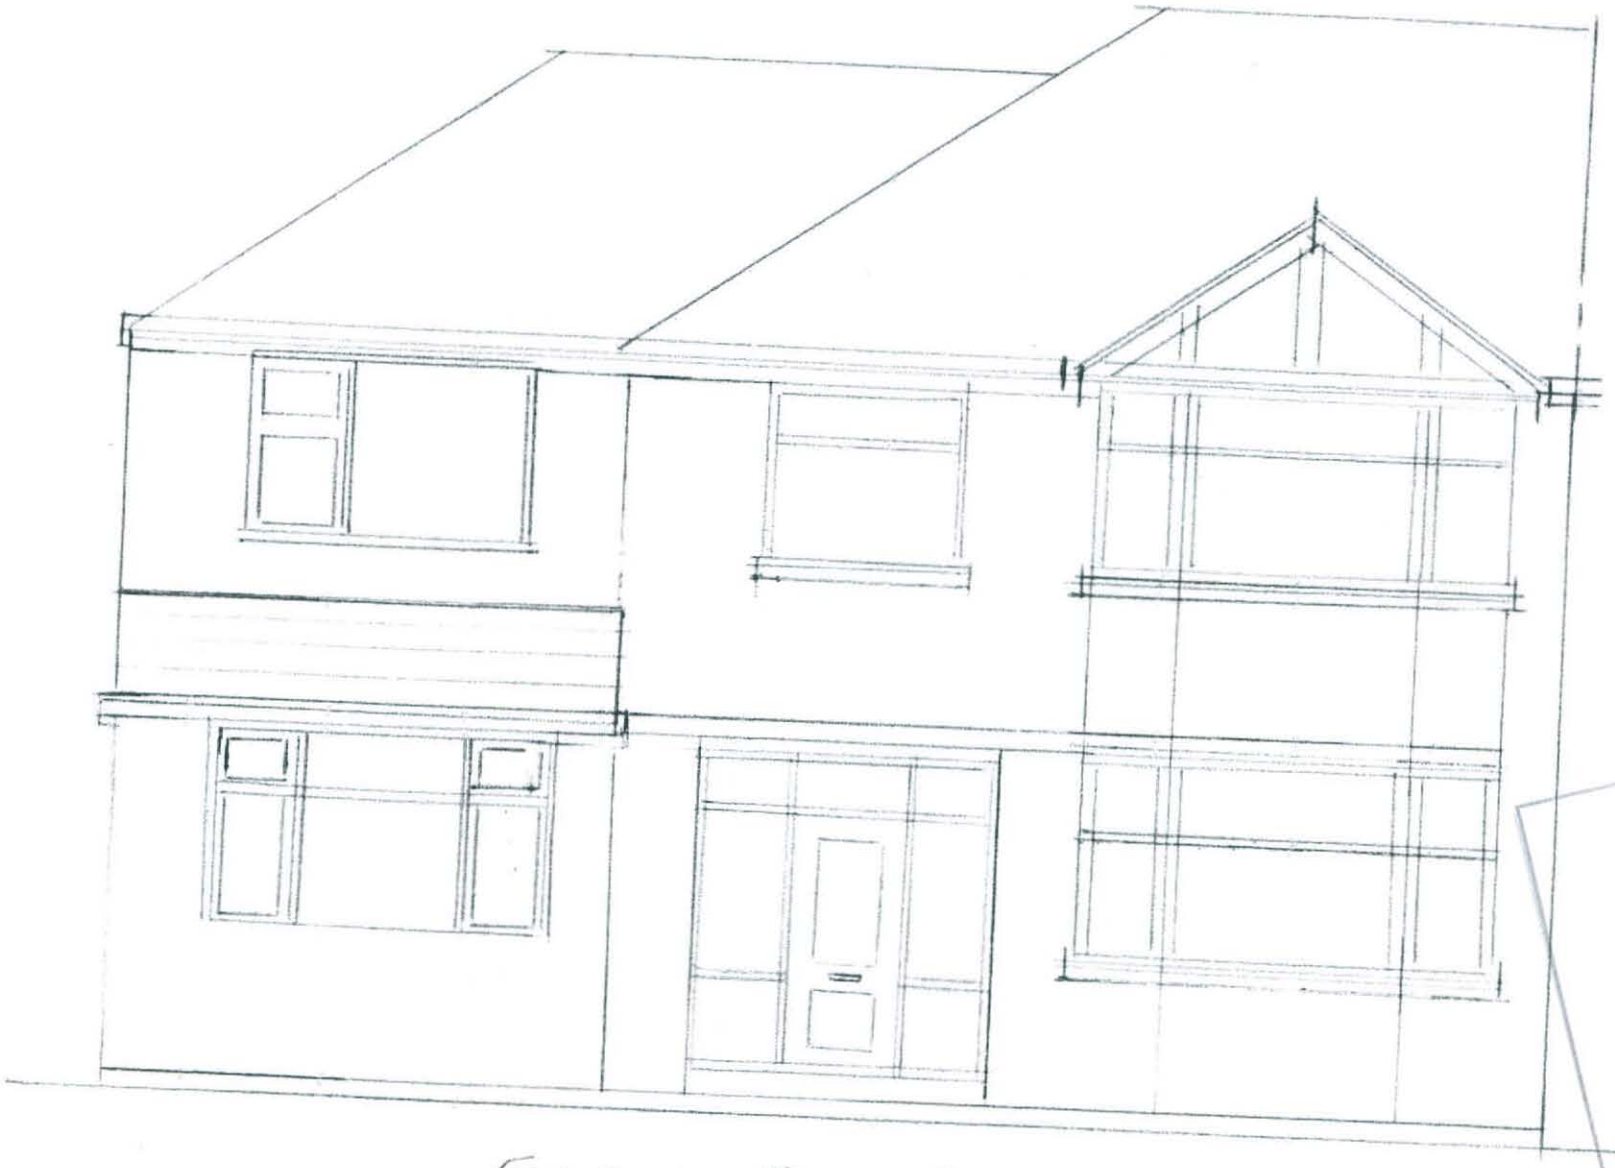

EXISTING FRONT ELEVATION
SCALE 1:50

PLANNING AND
BUILDING CONTROL
26 NOV 2012