




Existing Shop Front Elevation

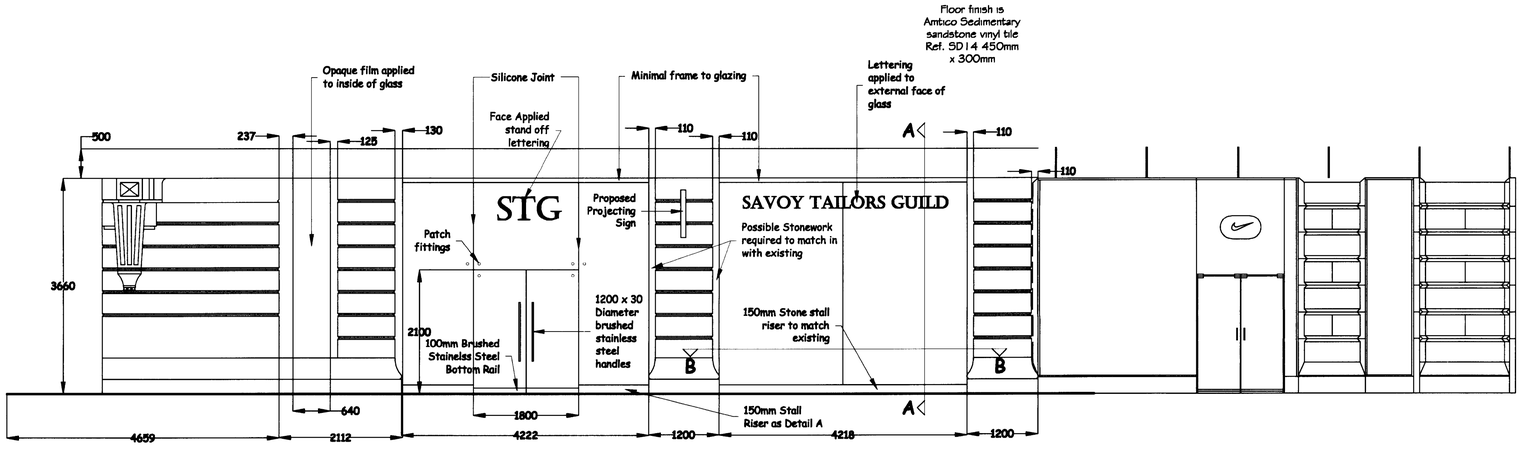

Proposed Shop Front Elevation

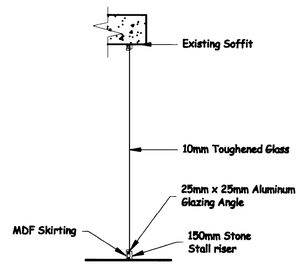

Section A-A

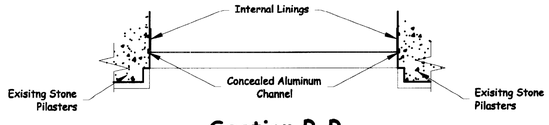

Section B-B

Client

Moss Bros Group Plc

DRAWING STATUS

PRELIMINARY ISSUE	
FOR APPROVAL	
FOR CONSTRUCTION	
Revision E	
Revision D	
Revision C	
Revision B	
Revision A	

Project: Moss Bross Flagship Store Refit

Project Address:
Unit 1
5 St Anns Square
Manchester
M2 7EF

Title:
Existing & Proposed
Shop Front Elevations

Scale: 1:50 @ A1

Drawn By: JS

Job No:

Date:

Drawing No: EPOS/00/08

Rev: -