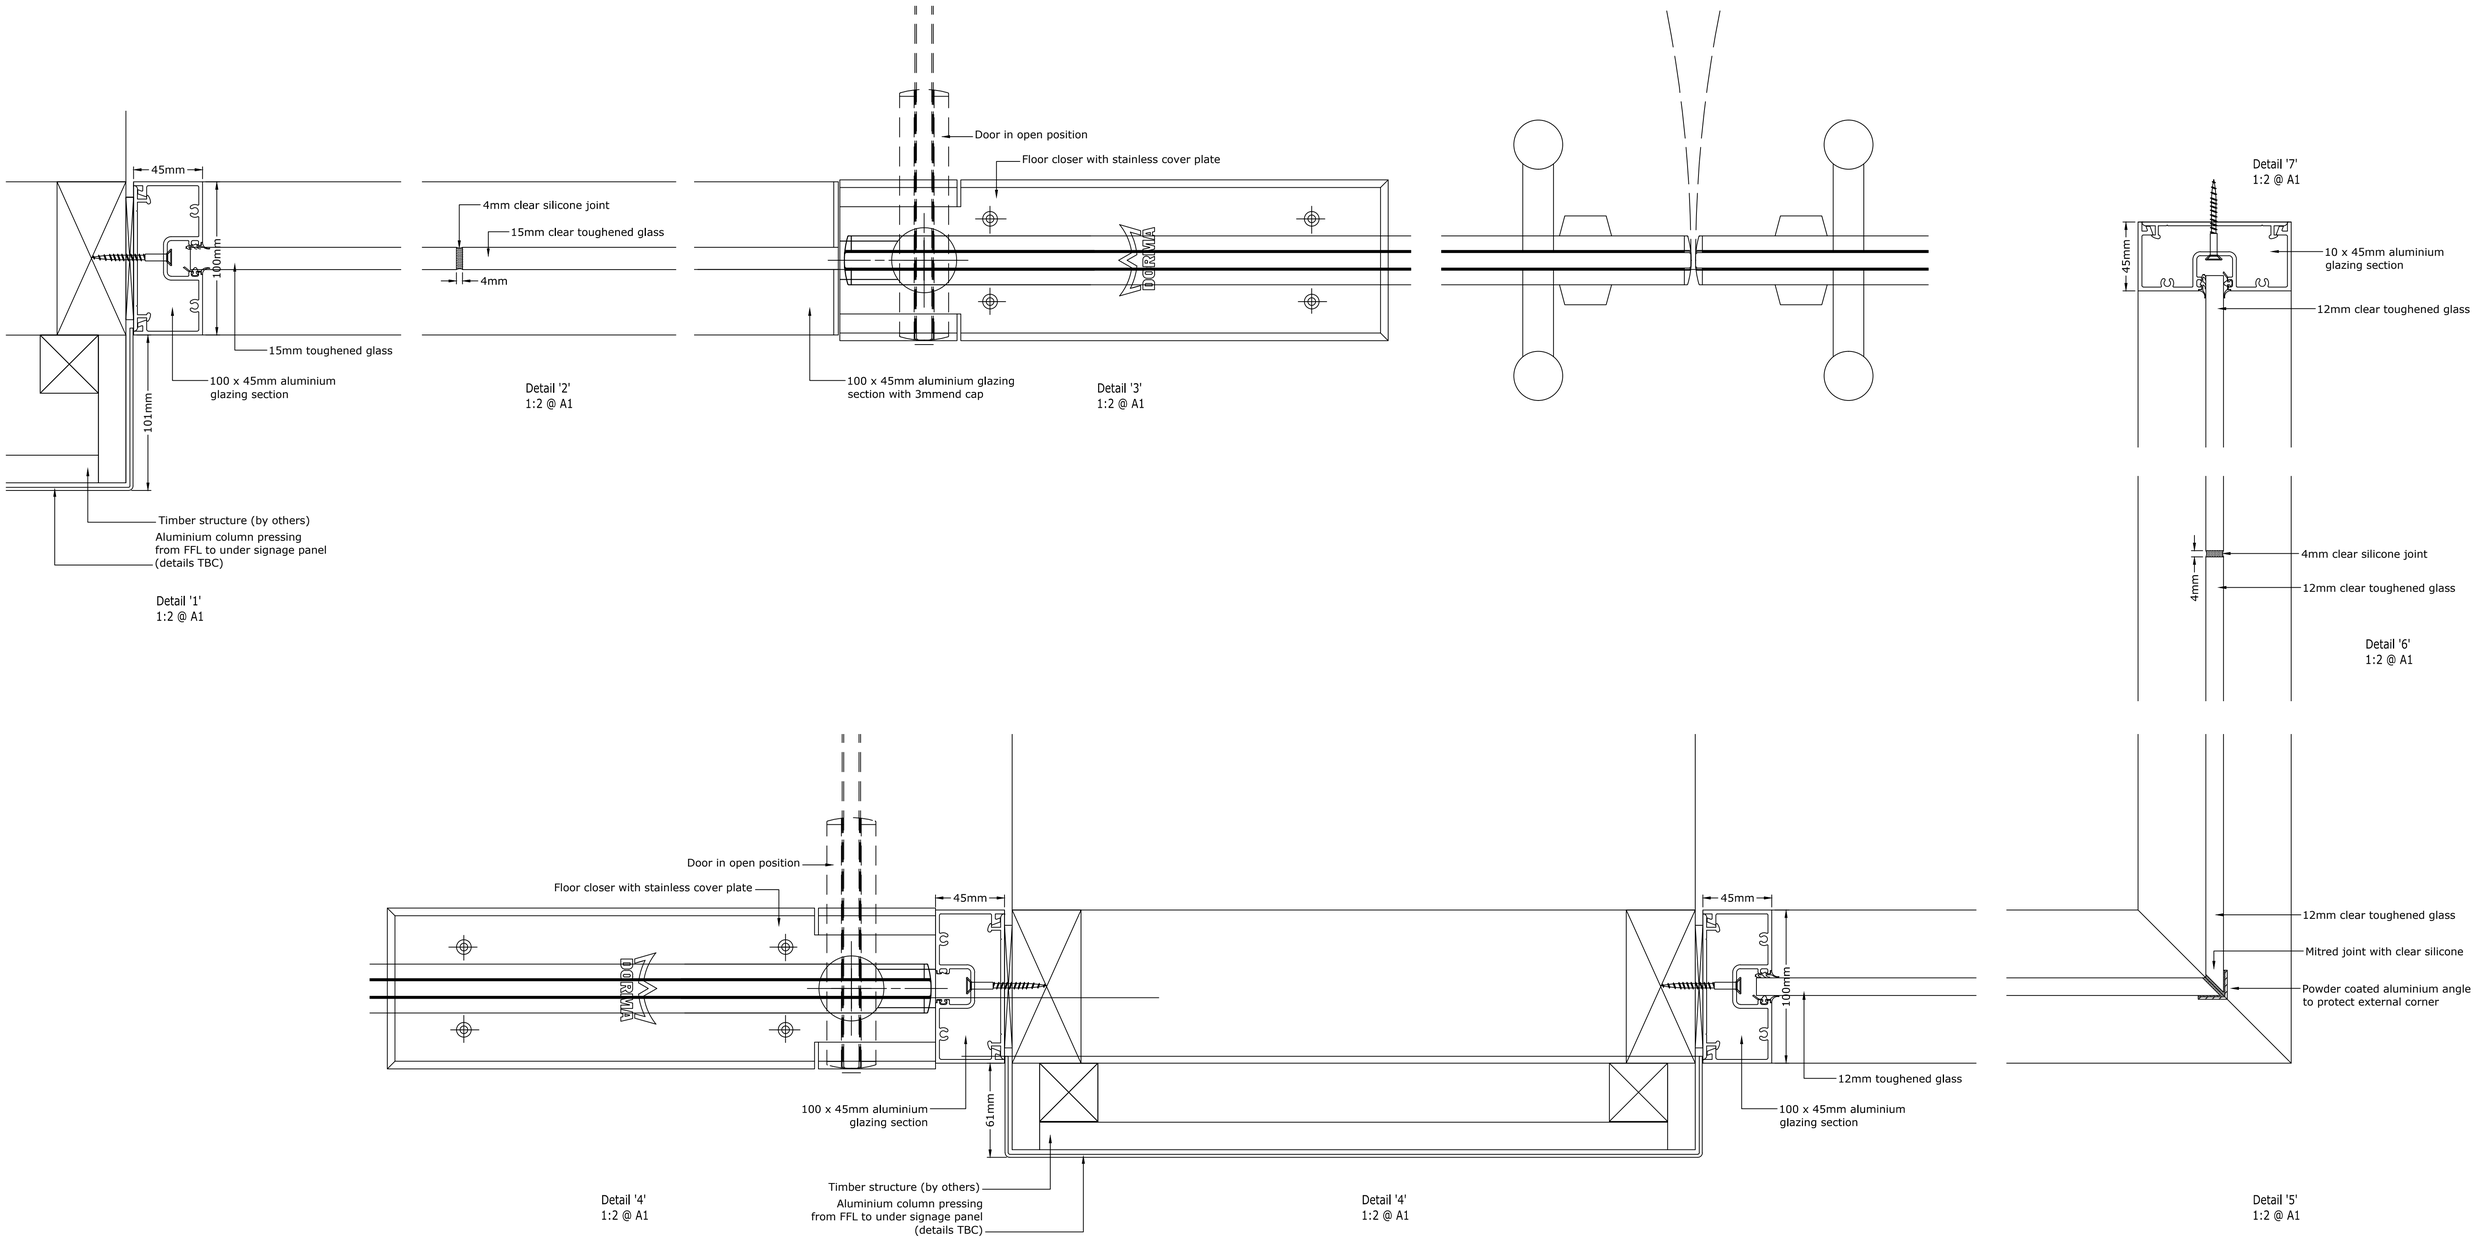

DO NOT MANUFACTURE FROM THIS DRAWING

NOTES:

DRAWING FOR APPROVAL

THIS DRAWING IS THE PROPERTY OF ARCHITECTURAL GLASS SYSTEMS LTD. COPYRIGHT IS RESERVED AND THE DRAWING IS LOANED ON THE CONDITION THAT IT IS NOT COPIED, REPRODUCED, RETAINED OR DISCLOSED TO ANY UNAUTHORISED PERSON EITHER WHOLLY OR IN PART WITHOUT THE CONSENT IN WRITING OF ARCHITECTURAL GLASS SYSTEMS LTD.

Architectural Glass Systems Ltd
Unit 2, Windsor Business Park,
Hanson Lane, Halifax,
West Yorkshire, HX1 4SD.
T: 01422 322130 F: 01422 322646
E: email@agsystemsltd.co.uk

CLIENT: WOW UK LTD	CONTRACT: THREE – ARNDALE
DRAWING: SHOPFRONT (EXTERNAL)	DRAWING NO. 012003/02
DATE: 03/12/12	SCALE: 1:20 @ A1
DRAWN BY: GE	

REV	DATE	DESCRIPTION