

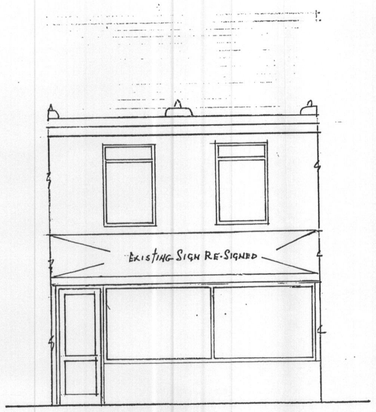


FRONT ELEVATION

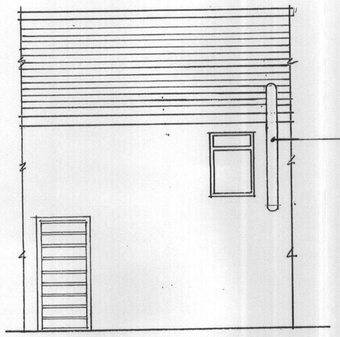


REAR ELEVATION

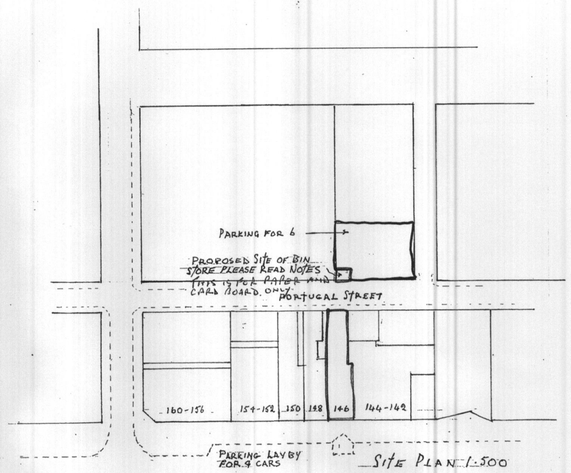


SITE PLAN 1:500

OLDHAM ROAD MANCHESTER

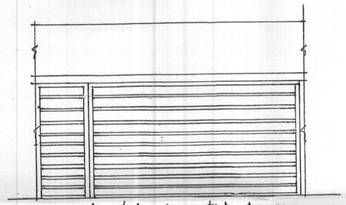

FRONT ELEVATION WITH EXISTING ROLLER SHUTTER DOWN

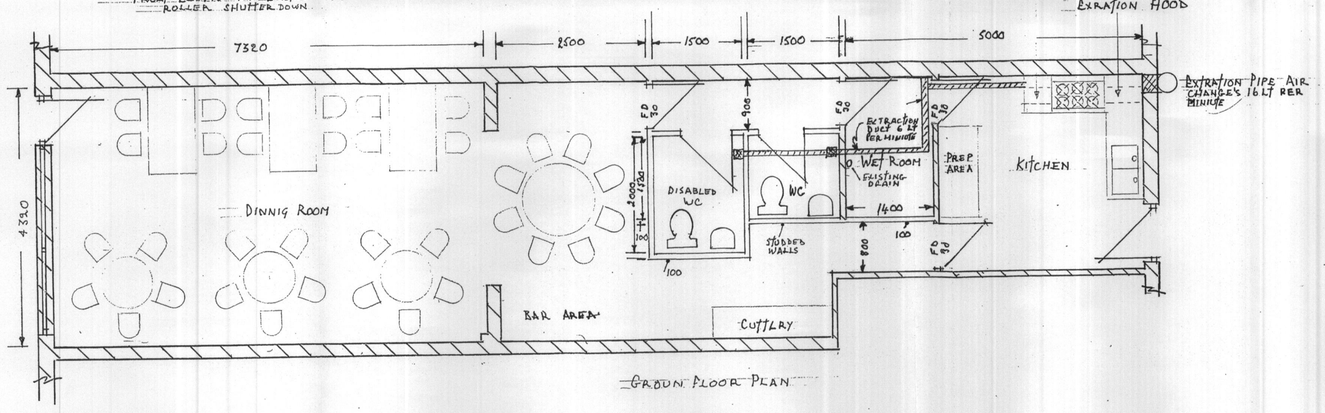


GROUN FLOOR PLAN

N

Fat Dryer

Extration Hood

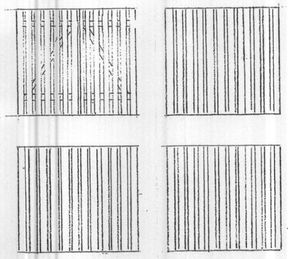



PROPOSED BIN STORE SIZE TO BE DETERMIND BY BIN SIZE

5

Notes

to Comply with Building Regulations

AD Part H Waste Disposal part H6 13.10.2 to 13.10.6

Waste Disposal by New Look Waste Disposal initionaly daily collection by bags alternaty by bin weekly

PLANNING
AMD
REV 02 JUN 2010

AMENDED 20-5-10
AMENDED 27-5-10

PROJECT
CHANGE OF USE FROM NAIL BAR TO THAT OF RESTAURANT

CLIENT
MR TAE VAN PHAM
32 RON ROAD MANCHESTER M40 7RJ

DATE
15-5-2010

DRAWN BY
BAGGULE ACHITECTURAL DESIGN STUDIO
24 SUTTON ROAD DEAN BOLTON BL3 6QR TEL 665136

DRAWING No B/2010-6

SCALE 1:50