PURPOSE OF ISSUE	

- Figured dimensions to be followed in preference to scale
- All dimensions shall be verified by the Contractor(s) on site prior to work commencing and relevant orders being placed.
- Any discrepencies to be brought to the attention of the Contract Administrator for instructions prior to proceeding.
- this drawing is the copyright of the Architect

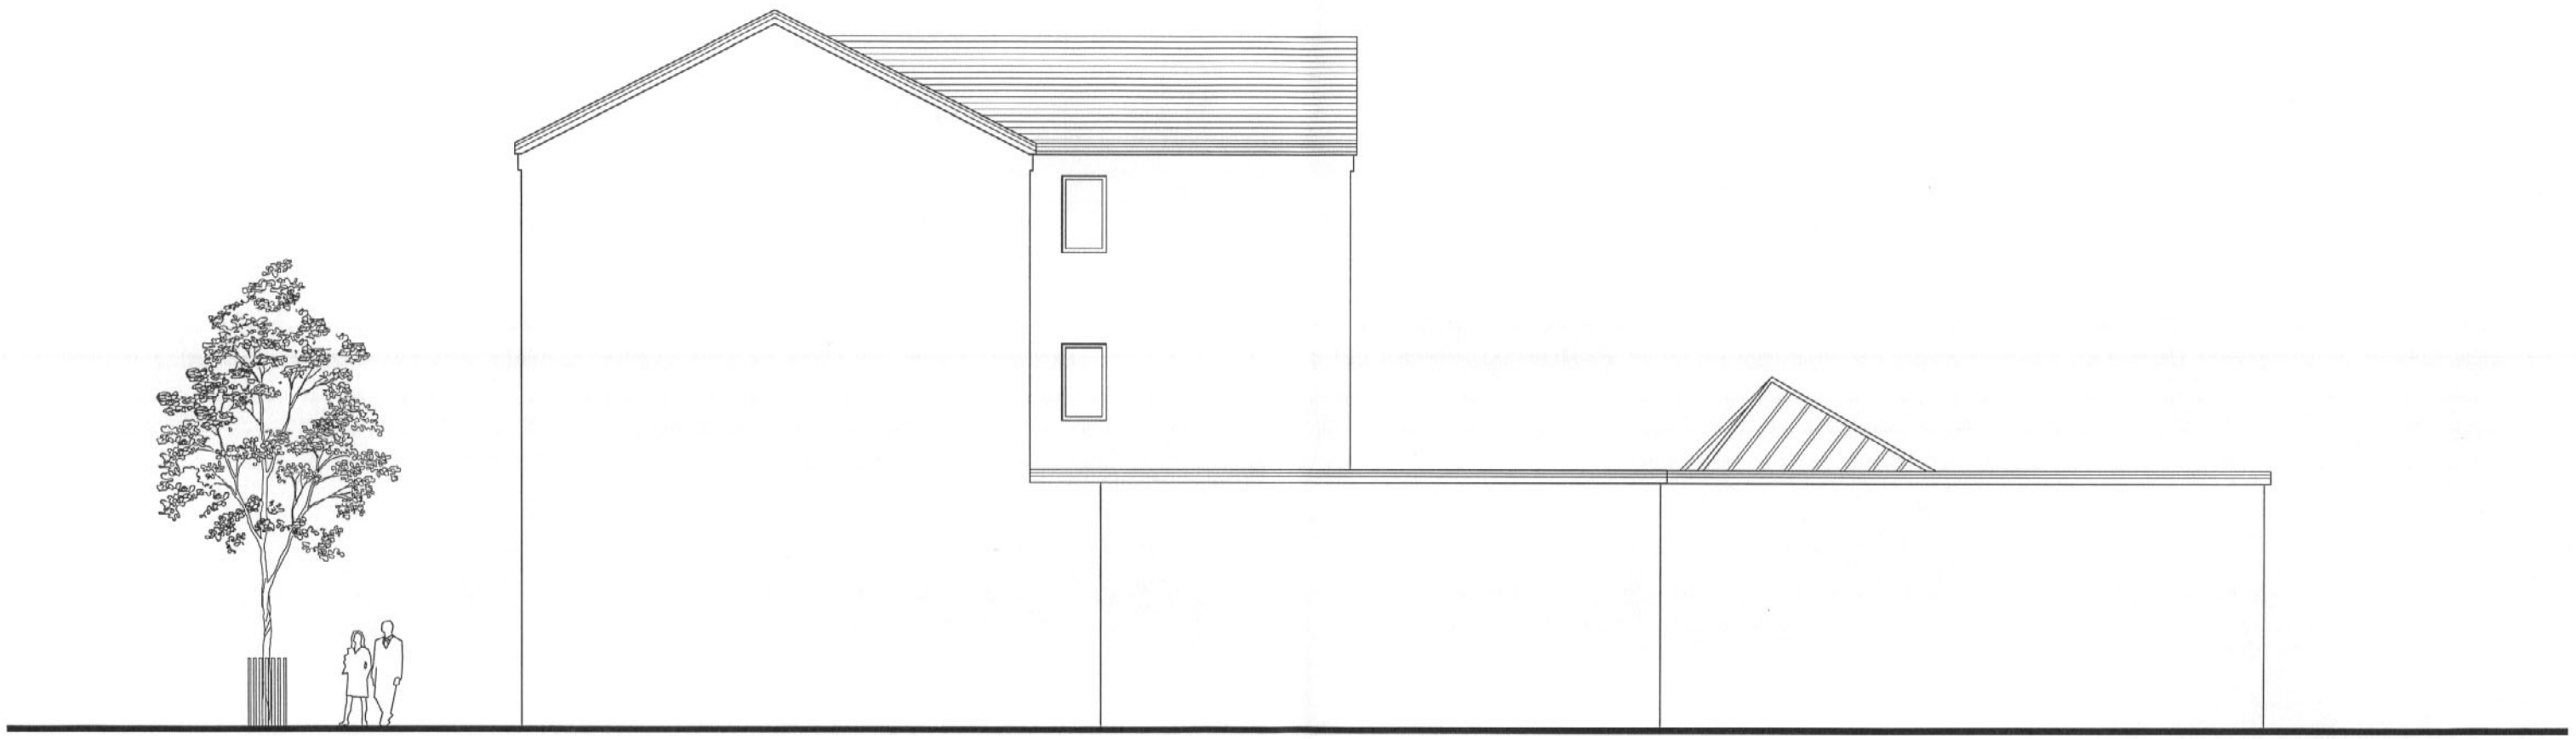

PLANNING
- 4 APR 2008
EDIT ACTION

REV:	DATE:	DRAWN BY:	DETAILS:
-	-	-	-

SW FOULKES ARCHITECTS

PROJECT:
PROPOSED DEVELOPMENT
Project @ Keppel Road, Chorlton

DRAWING:
PROPOSED SIDE ELEVATION

DATE:	DRAWN BY:	CHECKED BY:	
MAR 08	MSZ		
SCALE:	DRAWING NO:		REV:
1:100 A3	652 - 03 - 07 - P		-

Withington House
160-164 Wellington Road
Withington
Manchester
United Kingdom
M20 3FU

T: +44 (0)161 434 4192
F: +44 (0)161 445 9820
info@swfoulkesarchitects.com
www.swfoulkesarchitects.com

PURPOSE OF ISSUE	

- Figured dimensions to be followed in preference to scale
- All dimensions shall be verified by the Contractor(s) on site prior to work commencing and relevant orders being placed.
- Any discrepancies to be brought to the attention of the Contract Administrator for instructions prior to proceeding.
- this drawing is the copyright of the Architect



AC
RE
RECD - 4 APR 2008
M
FOIL ACTION

REV:	DATE:	DRAWN BY:	DETAILS:
-	-	-	-

SW **FOULKES** ARCHITECTS

PROJECT:
PROPOSED DEVELOPMENT
Project @ Keppel Road, Chorlton

DRAWING:
PROPOSED REAR ELEVATION

DATE:	DRAWN BY:	CHECKED BY:
MAR 08	MSZ	
SCALE:	DRAWING NO:	REV:
1:100 A3	652 - 03 - 08 - P	-

Withington House
160-164 Wellington Road
Withington
Manchester
United Kingdom
M20 3FU

T: +44 (0)161 434 4192
F: +44 (0)161 445 9820
info@swfoulkesarchitects.com
www.swfoulkesarchitects.com