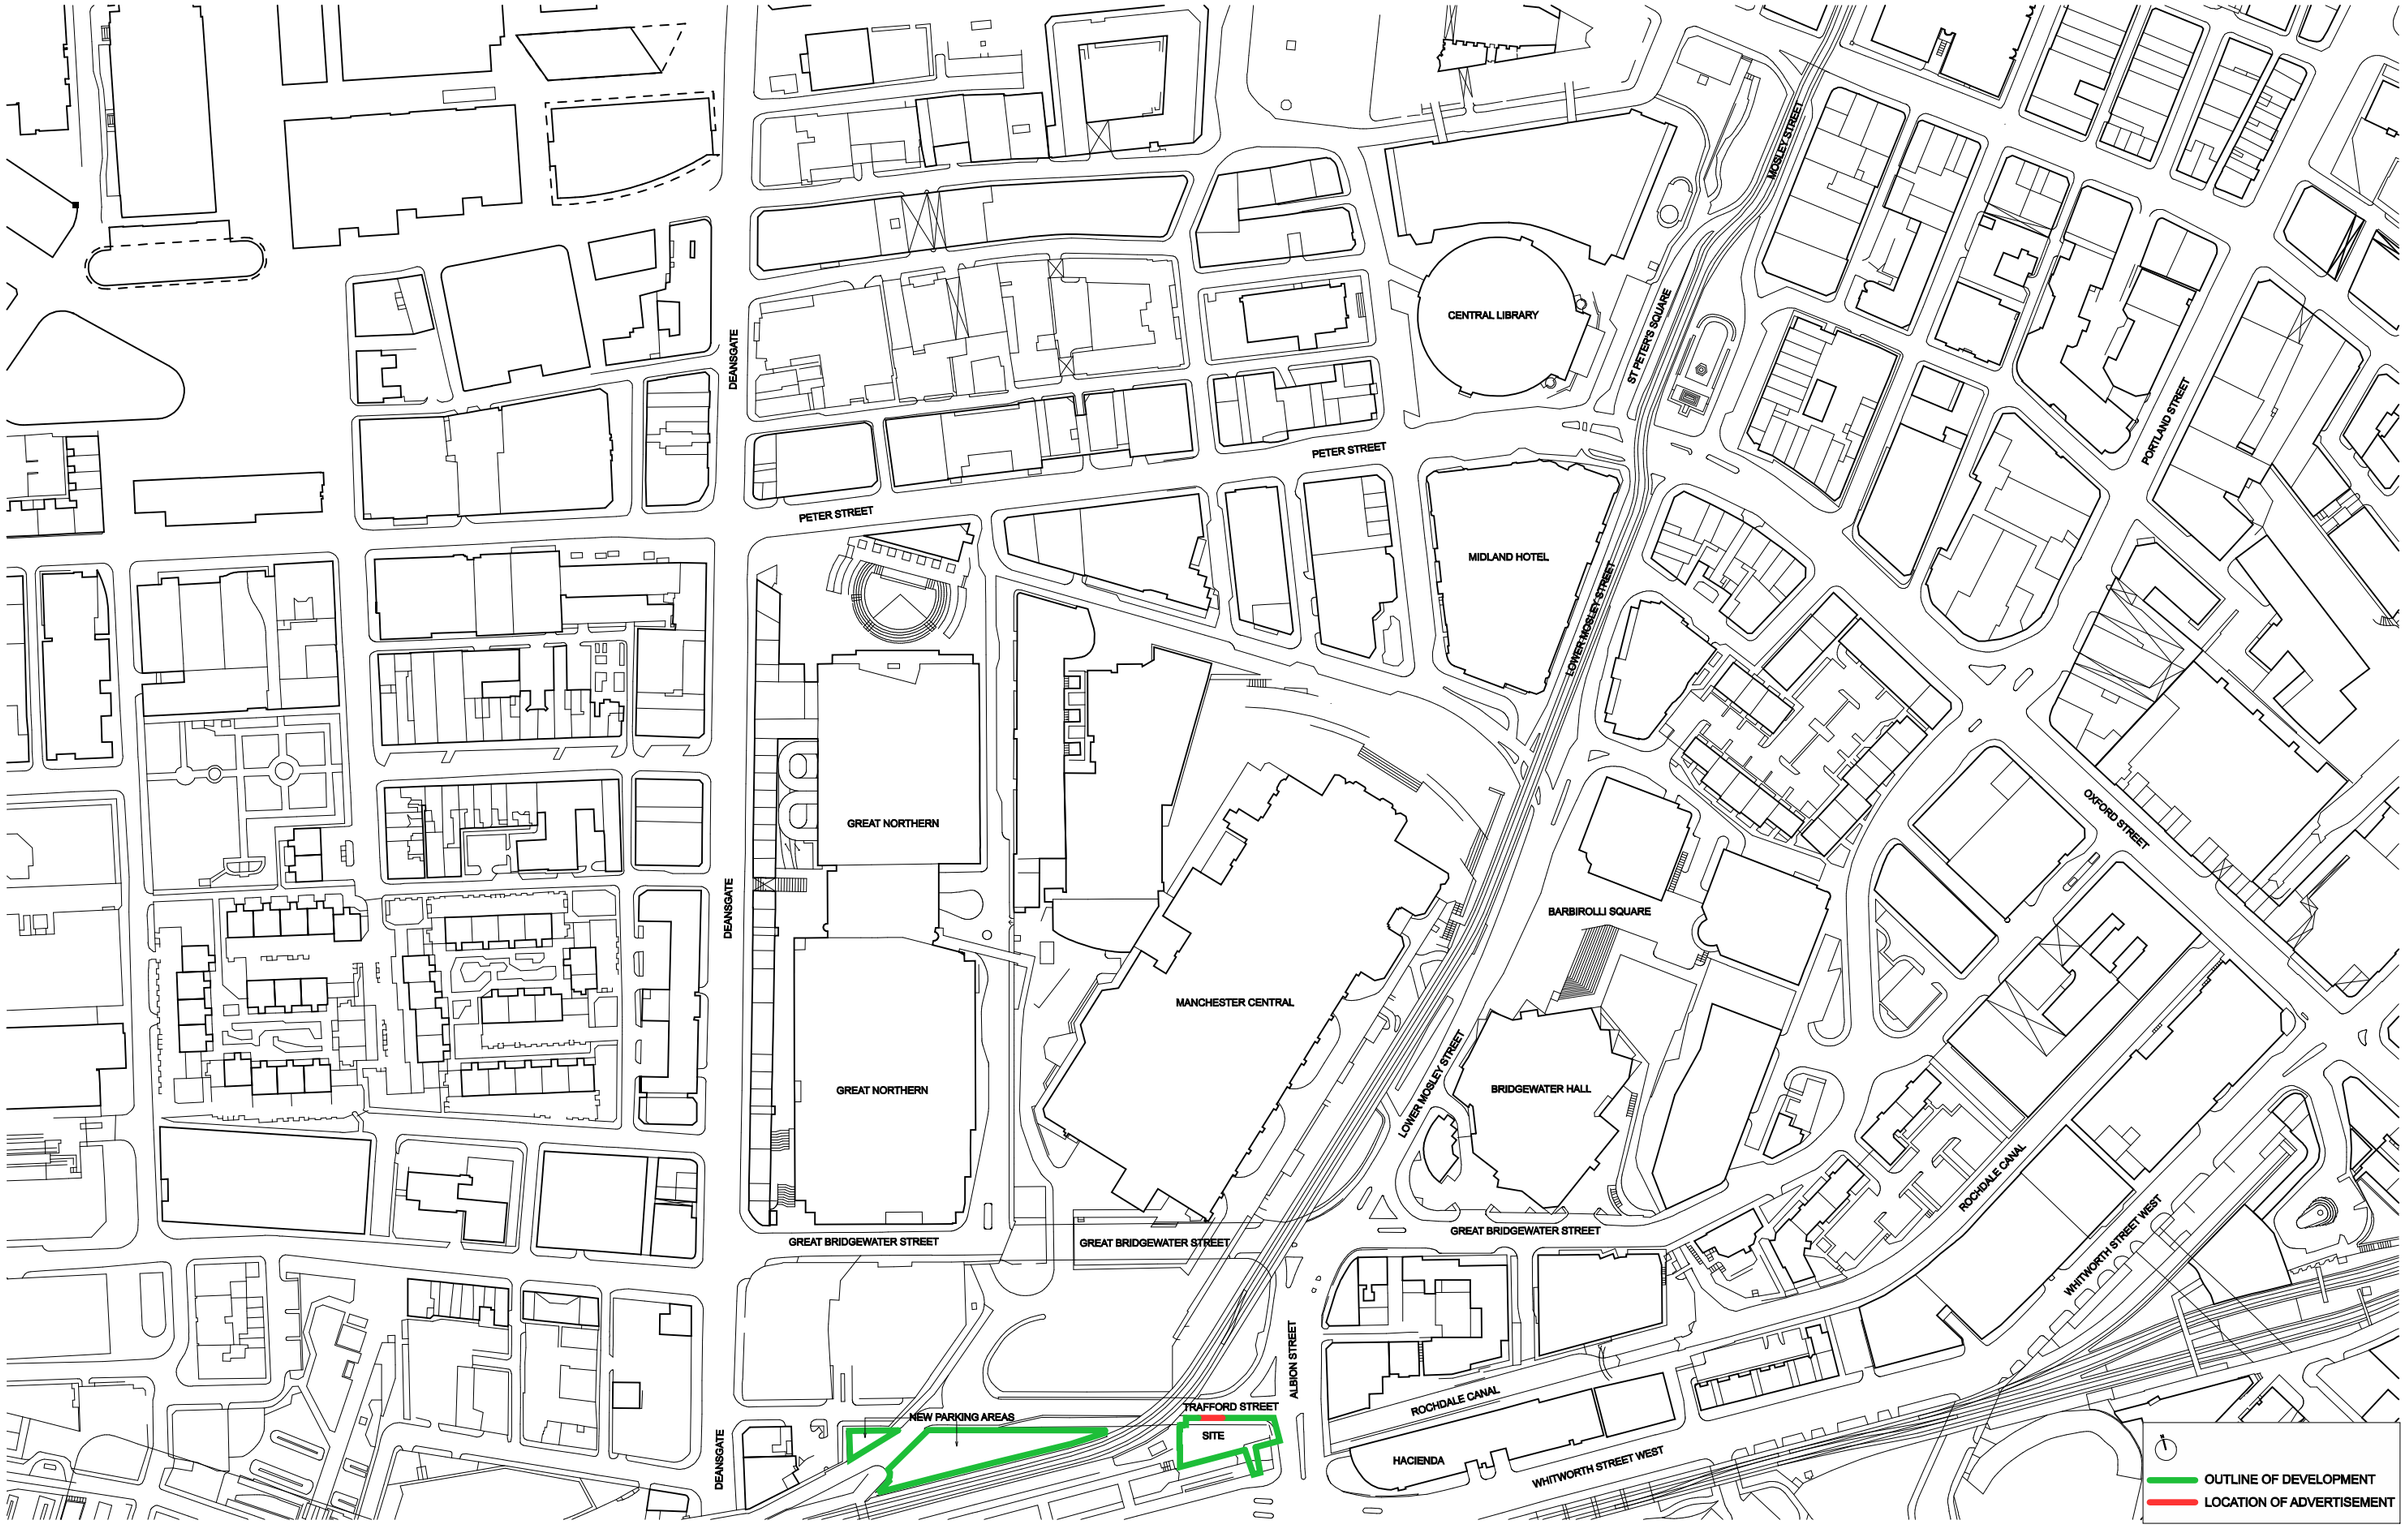

DUBLIN : LONDON : **MANCHESTER** : PRAGUE : SARASOTA

7th Floor, The Pinnacle, 73 King Street, Manchester M2 4NG, UK.
T: +44 (0)161 830 1850 **F**: +44 (0)161 839 3056 WWW.HKRARCHITECTS.COM

ISO 9001:2000 certified

HKR ARCHITECTS

CLIENT:	PROJECT:	TITLE:	DATE:	SCALE	PROJECT NO.:	REVISION:
Property Alliance Group Ltd	Albion Street, Manchester	Site Location Plan Consent to display advertisements	21.01.08	1:2500 @ A3	1121_00_101	-