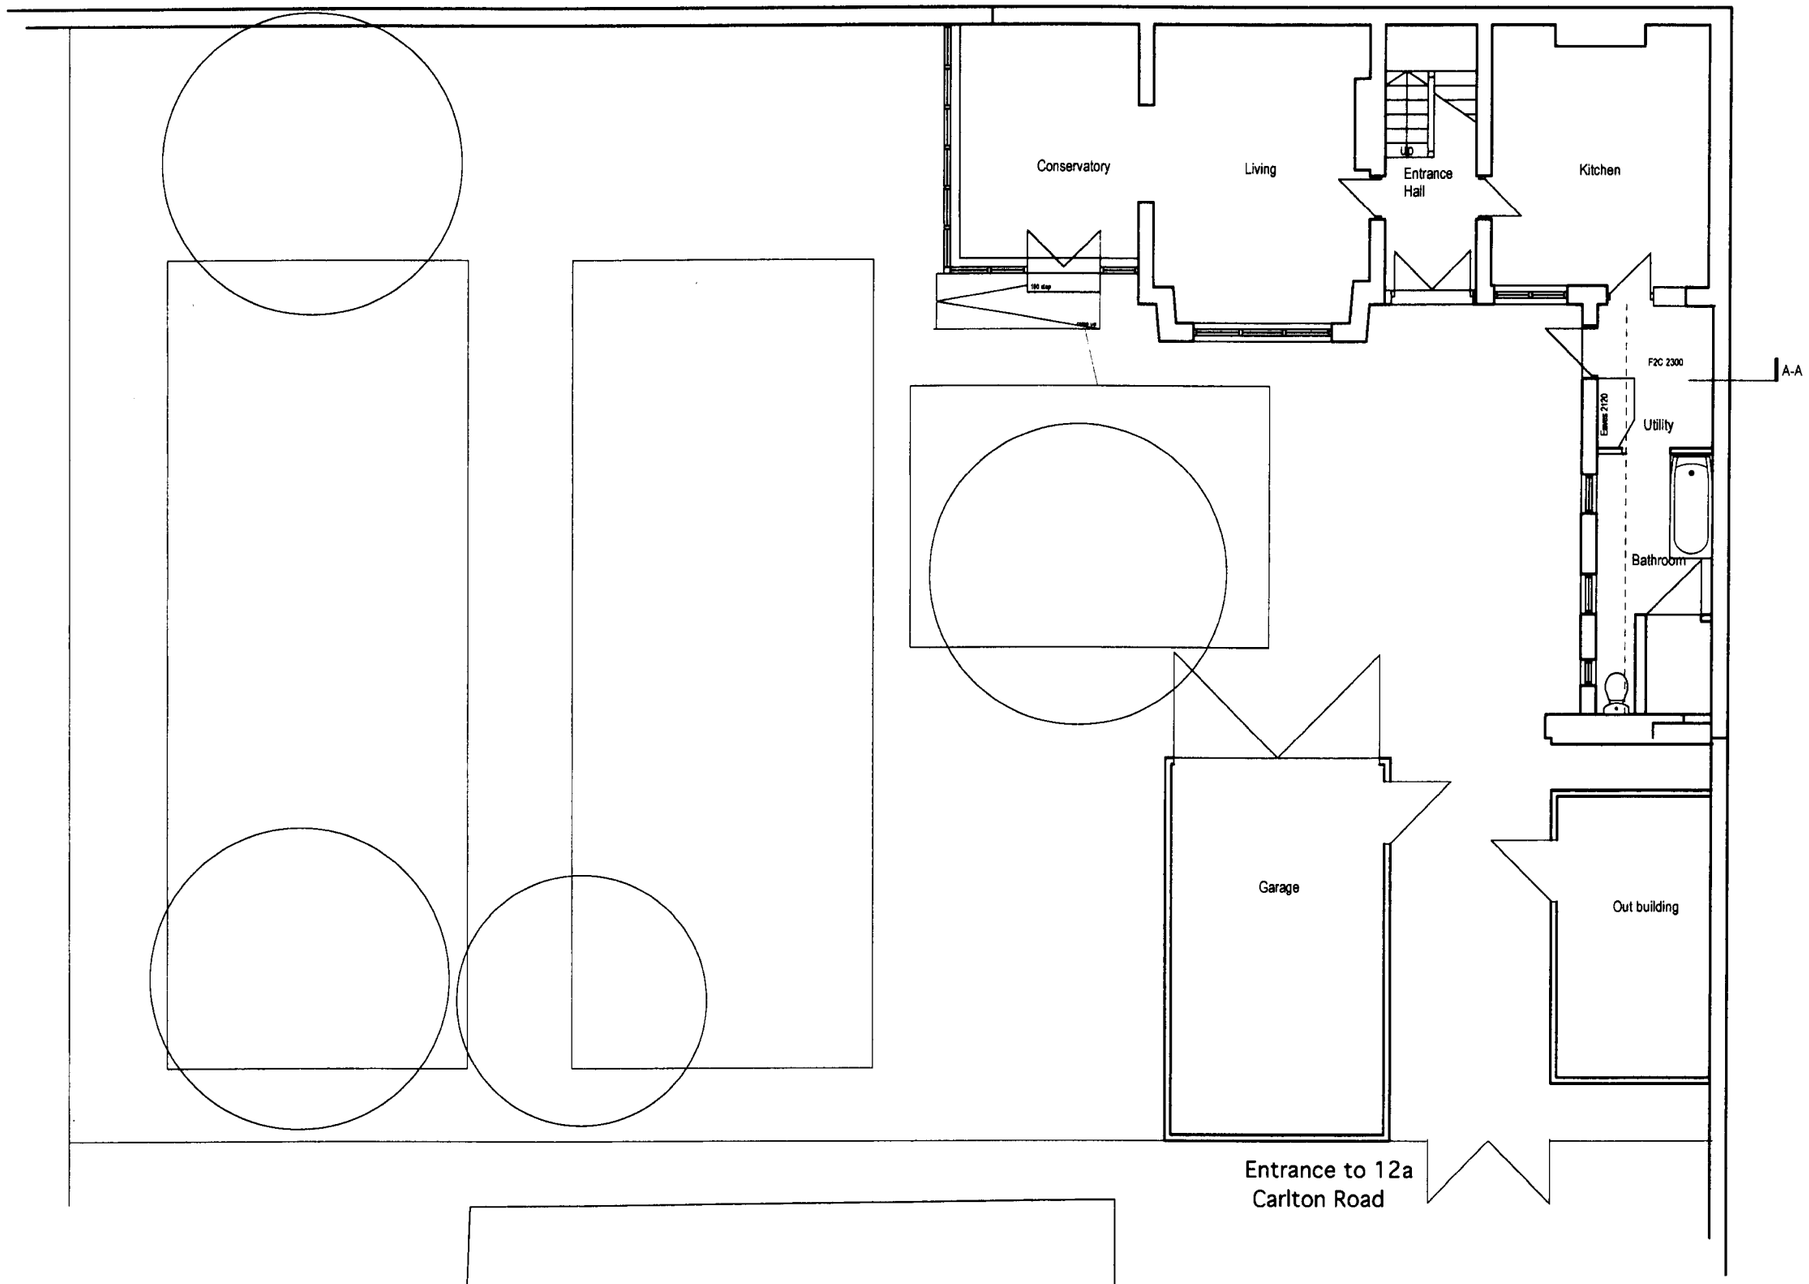


NOTES:
All site dimensions to be verified by contractor on site prior to work commencing.
Do not scale from this drawing
Only work to written dimensions

PLANNING
ACKD
REPORTED
RECD - 3 MAR 2008

STATUS: PLANNING

REV	ITEM	date	by

leighton architects
17 Brundretts Road
Manchester M21 9DA
Tel/fx:0161 881 0573
www.leightonarchitects.com

Client: Karen Flear

Project: Rear Extension to 12a carlton Road Manchester

Title: Ground Floor plan

Scale:	Drawn by:
1: 100 @ A3	SPL
Date: February 2008	Checked by:
Drawing no: 0726/L-002	Revision: