proposed site plan @ 1:1250

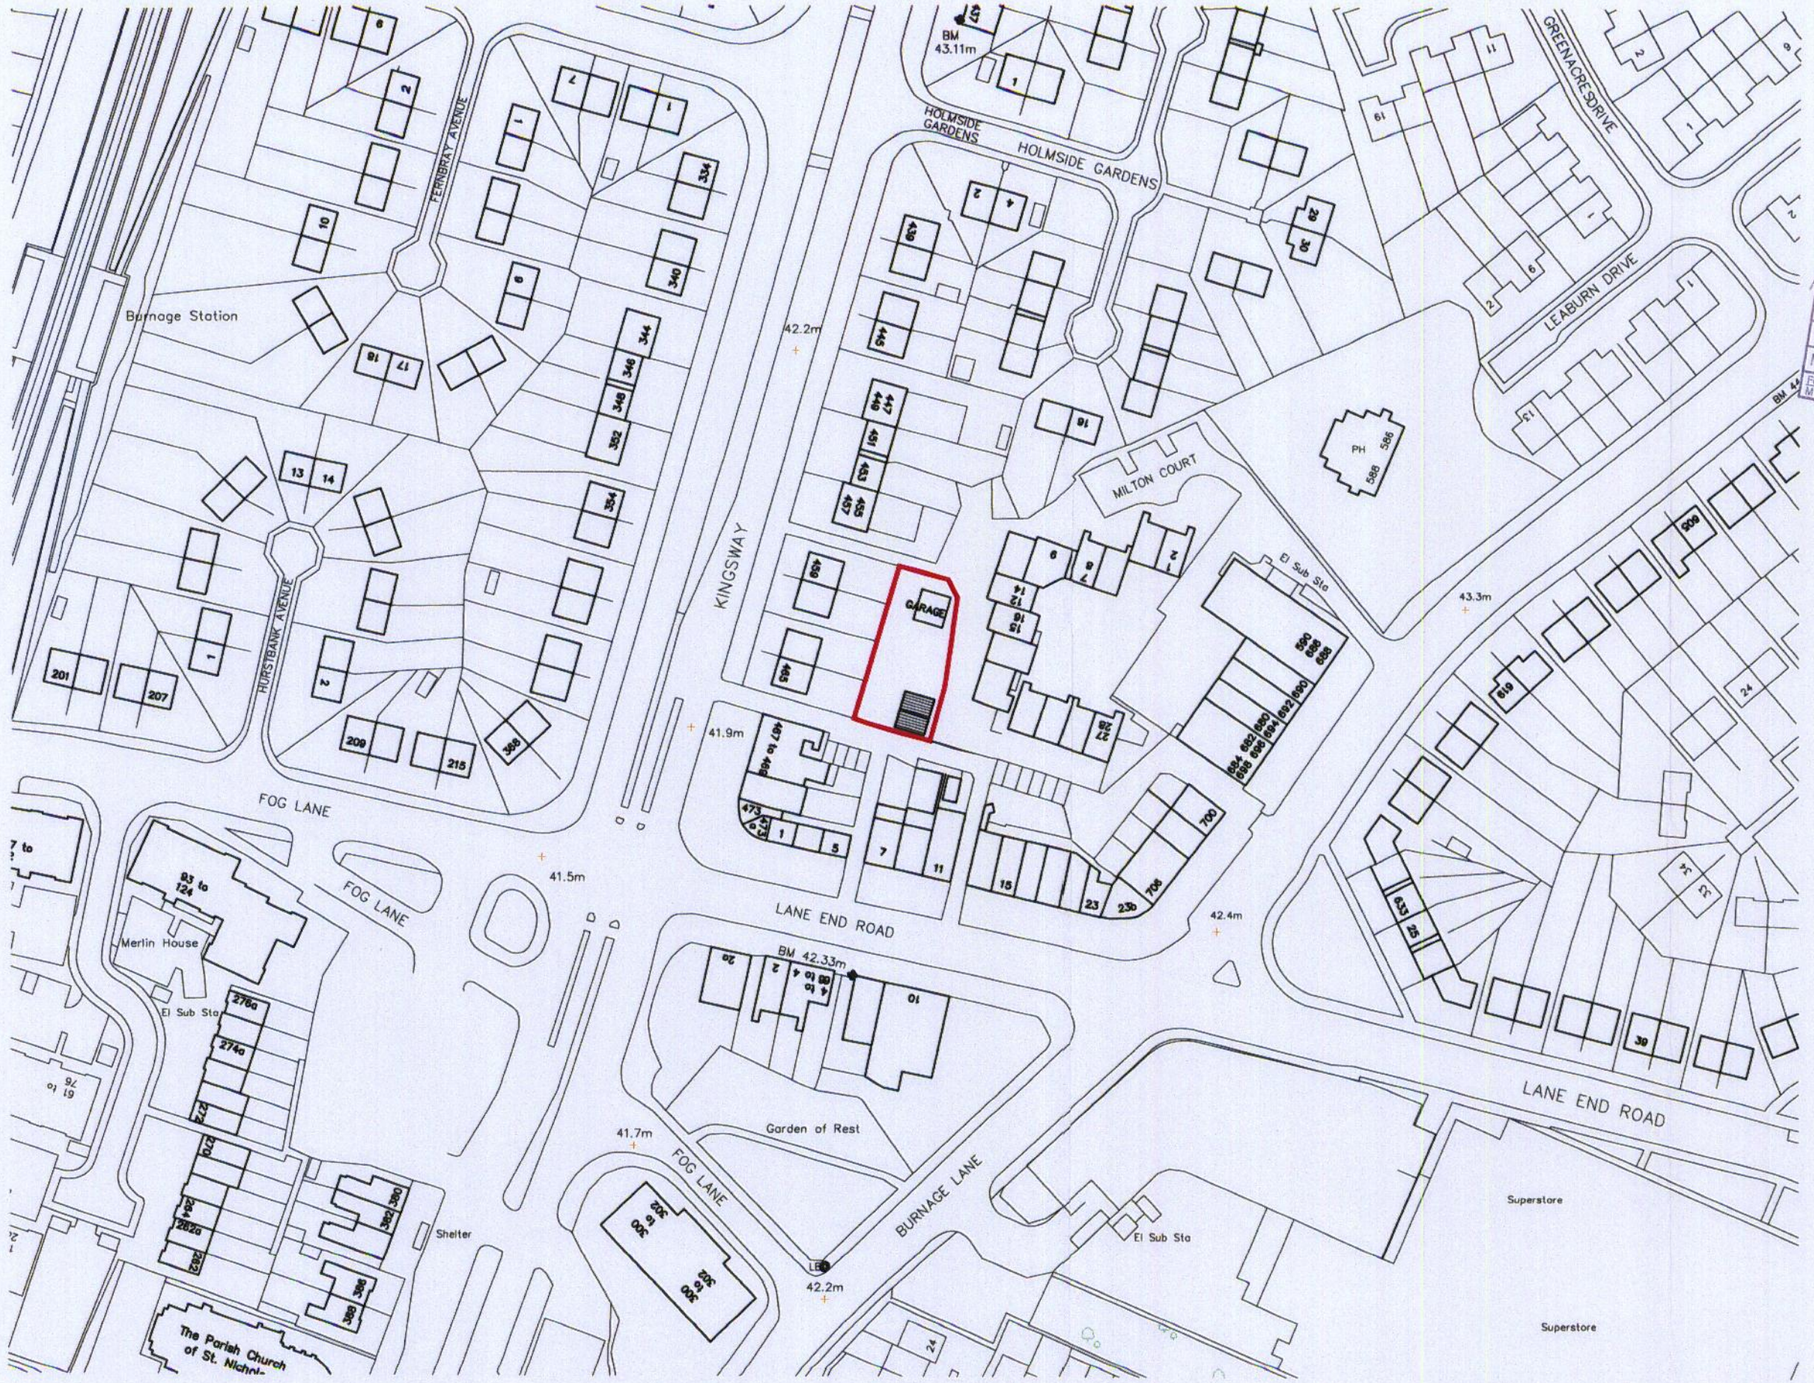

PLANNING
ACK'D
REPLIED
REC'd 21 SEP 2009
M
M
M
FOR ACTION

Status: PLANNING		File name: KINGSWAY		X-Ref File: XREF	
Drawn by: RM	date: 11.09.09	checked by	date	Scale at A1: -	Scale at A3: 1:1250
Job title: KINGSWAY_PRIVATE_HIRE					
Drawing title: PROPOSED_SITE_PLAN					
Job No.: 1001		CPI cat.: (9-)		Dwg No.: 02	Revision: /