
Copyright
This drawing is the property of Peter Summersgill Architecture and may not be used or copied without express written consent.


DEVELOPMENT AREA

Flat 1. 69.0 s.m / 740 s.ft
Flat 2. 79.0 s.m. / 825 s.ft
Flat 3. 65.0 s.m. / 700 s.ft
Flat 4. 65.0 s.m. / 700 s ft.


Common Areas 34.0 s.m. / 365 s. ft

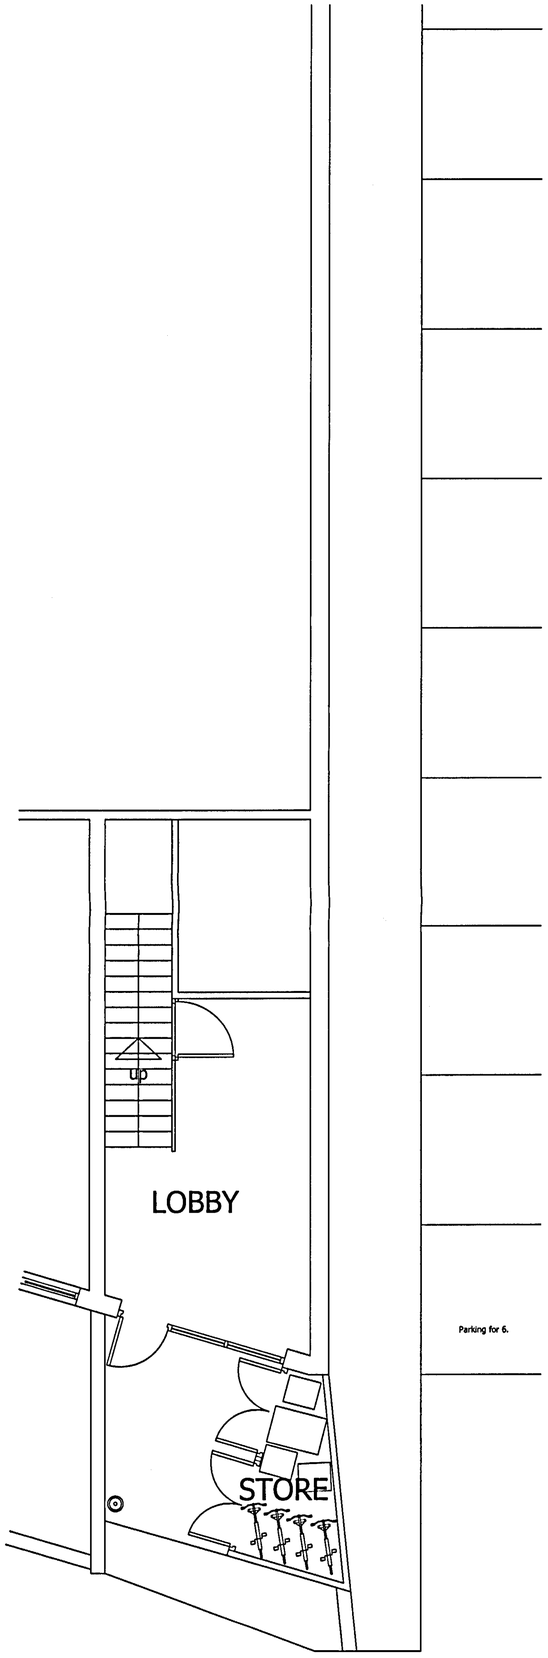

GROUND FLOOR PLAN

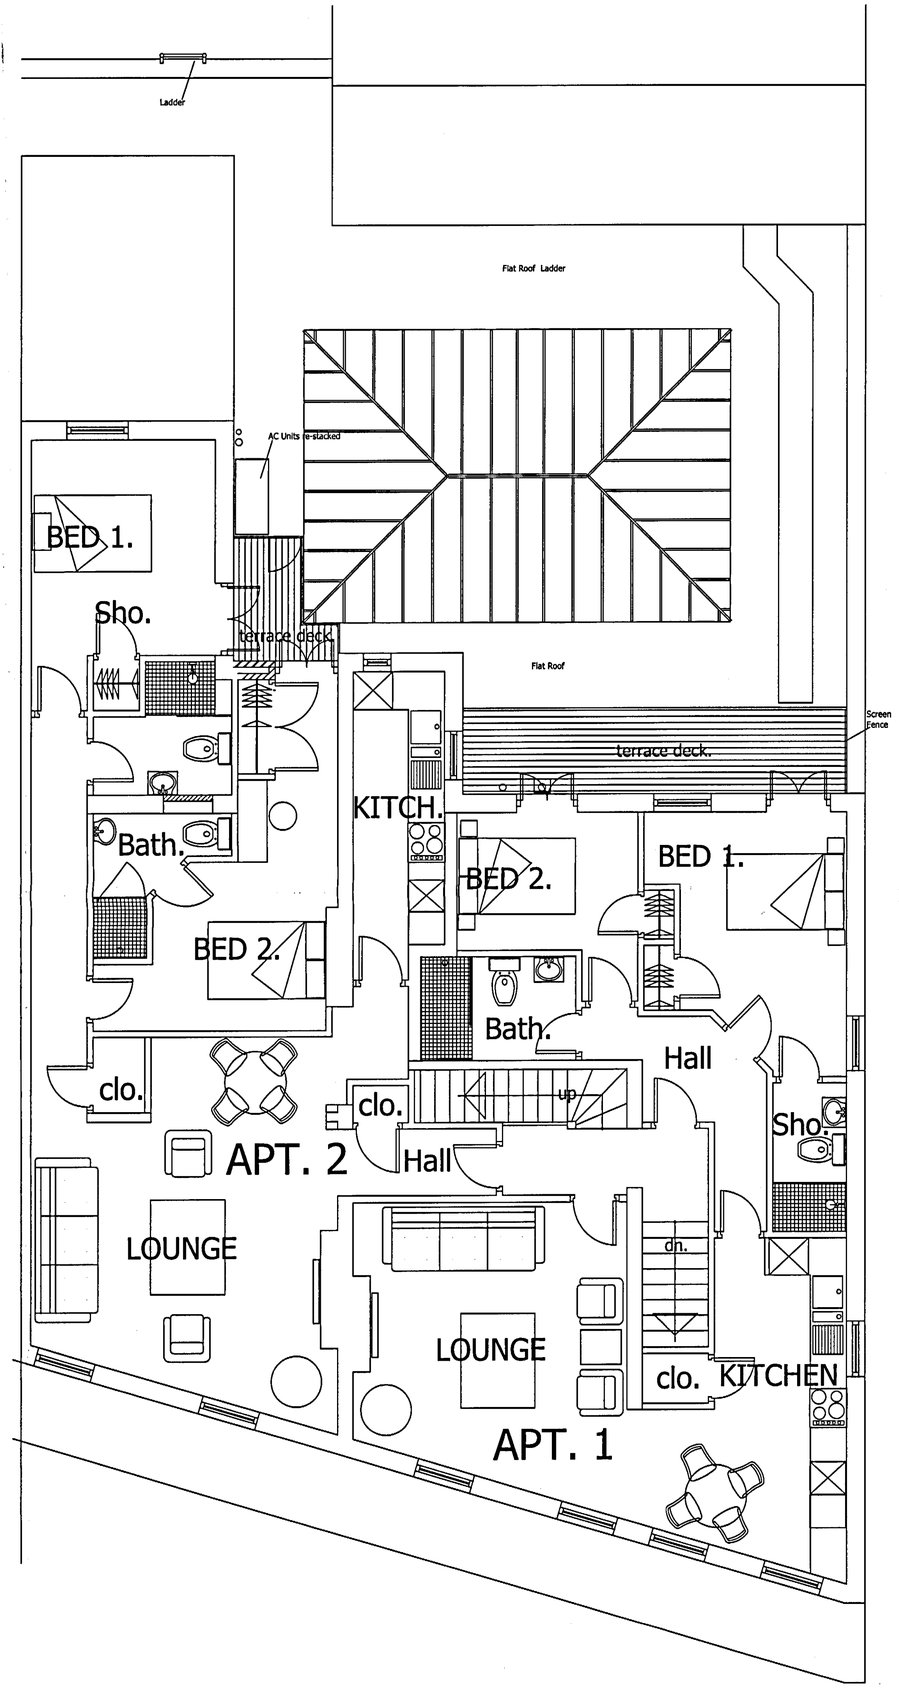

FIRST FLOOR PLAN

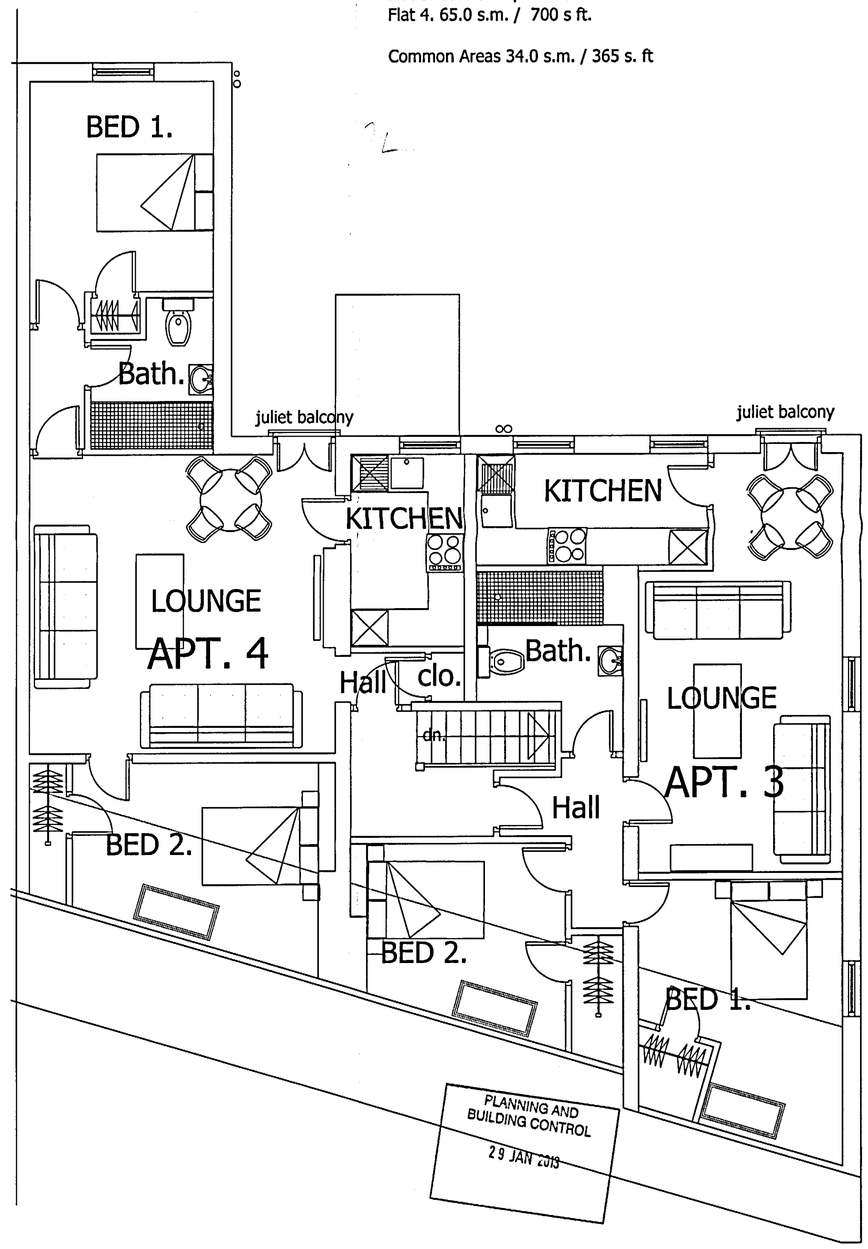


SECOND FLOOR PLAN

PROPOSED

Client : S.Barker–The Metropolitan Apartments Limited		
Project : 2–4 LAPWING LANE	Scale 1:50@A1	Contract No. 1952–003
Drawing: plans : EXISTING	Date 11/12	Drawing 003
	Drawn pe	

PETER SUMMERSGILL MCIAT
Architectural & Design Consultant
49 Cote Grove Road Marple Bridge Stockport SK6 5EW
Tel & Fax 0161 427 5776 Mobile 07971 408 726


Copyright
This drawing is the property of Peter Summersgill Architecture and may not be used or copied without express written consent.

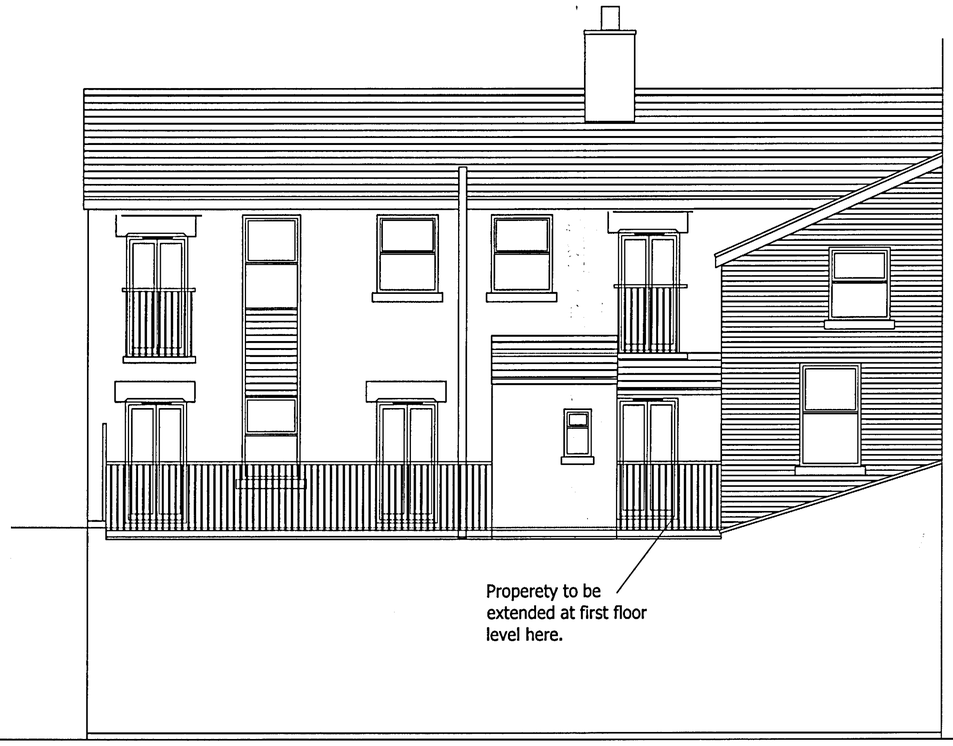

REAR ELEVATION



FRONT ELEVATION

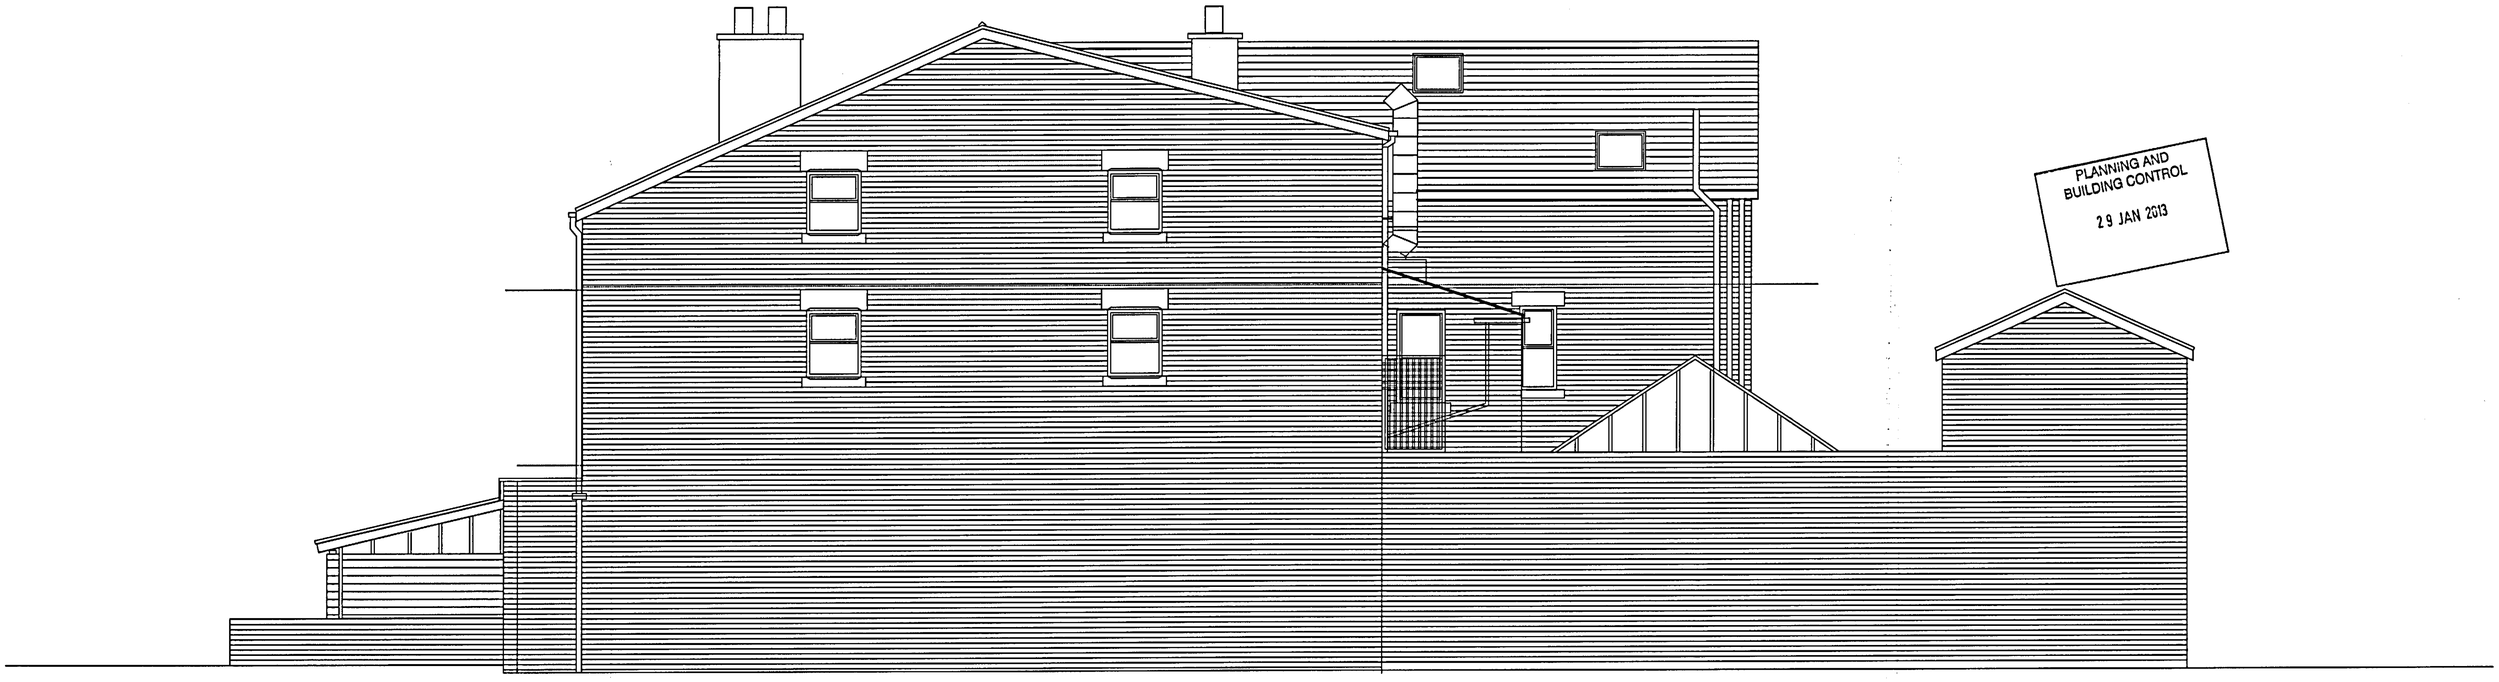

SIDE ELEVATION

PLANNING AND
BUILDING CONTROL
29 JAN 2013

PROPOSED

Client : S.Barker–The Metropolitan Aparetments Limited		
Project : 2–4 LAPWING LANE	Scale 1:50@A1	Contract No. 1952–002
Drawing: ELEVATIONS : PROPOSED	Date 11/12	Drawing 004
	Drawn ps	

PETER SUMMERSGILL MCIAT
Architectural & Design Consultant Technician
48 Cote Green Road Marple Bridge Stockport SK6 5EW
Tel & Fax 0161 427 8776 Mobile 07971 488 738