



GROUND FLOOR PLAN

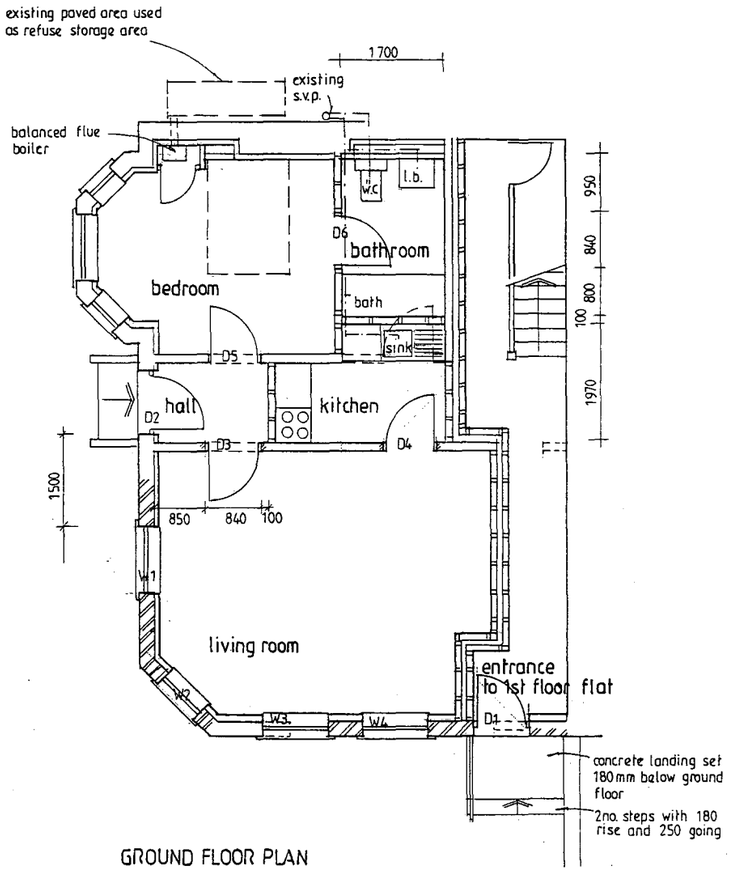

FIRST FLOOR PLAN (as existing)

PLANNING AND BUILDING CONTROL
14 MAR 2012

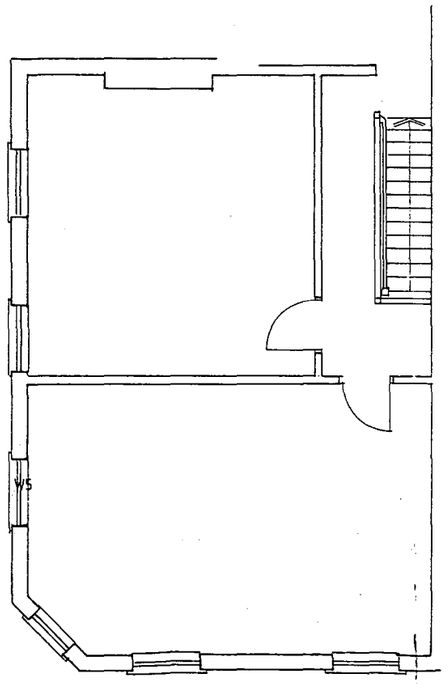

SOUTH ELEVATION



WEST ELEVATION

0 1 2 3 4 5m

Client: WREN PROPERTIES LTD Job: 38 HIGH LANE CHORLTON M21 9DZ	Heslip Architects and Surveyors Fox Covert, Congleton Road Alderley Edge, Cheshire. SK9 7AD Tel (01625) 590990 Fax (01625) 590690 Email: mail@hesliparchitects.com		
Drg: PROPOSED PLANS & ELEVATIONS	Drawn NH	Date 3. 2012	Scale 1:50
	Job No 1704	Drg No. 2	Rev. A