
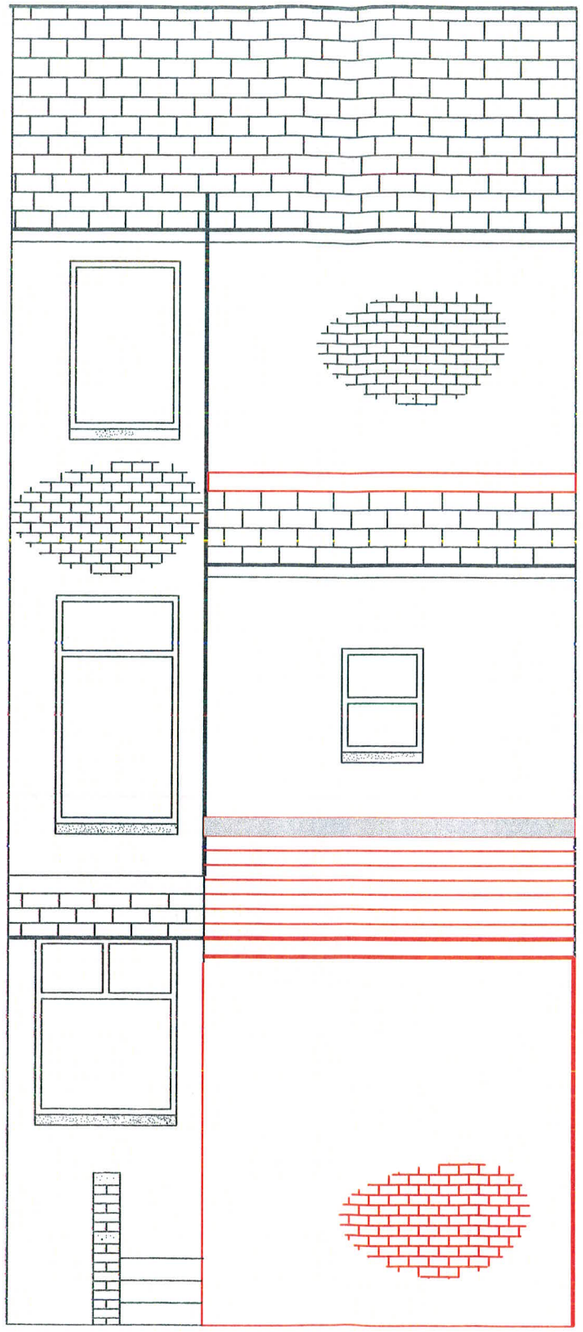


Proposed Rear Elevations

Equipment and Adaptation Service **Victoria Mill** **Level 4** **Lower Vickers Street** **Miles platting** **M40 7LH**	Project: Proposed Rear Extension. 25 Hector Road Longsight M13 0QN	Drawn By: AW. Scale: 1:100	Date: 05.12.2012. Paper Size: A3	MEAP Manchester Equipment & Adaptations Partnership

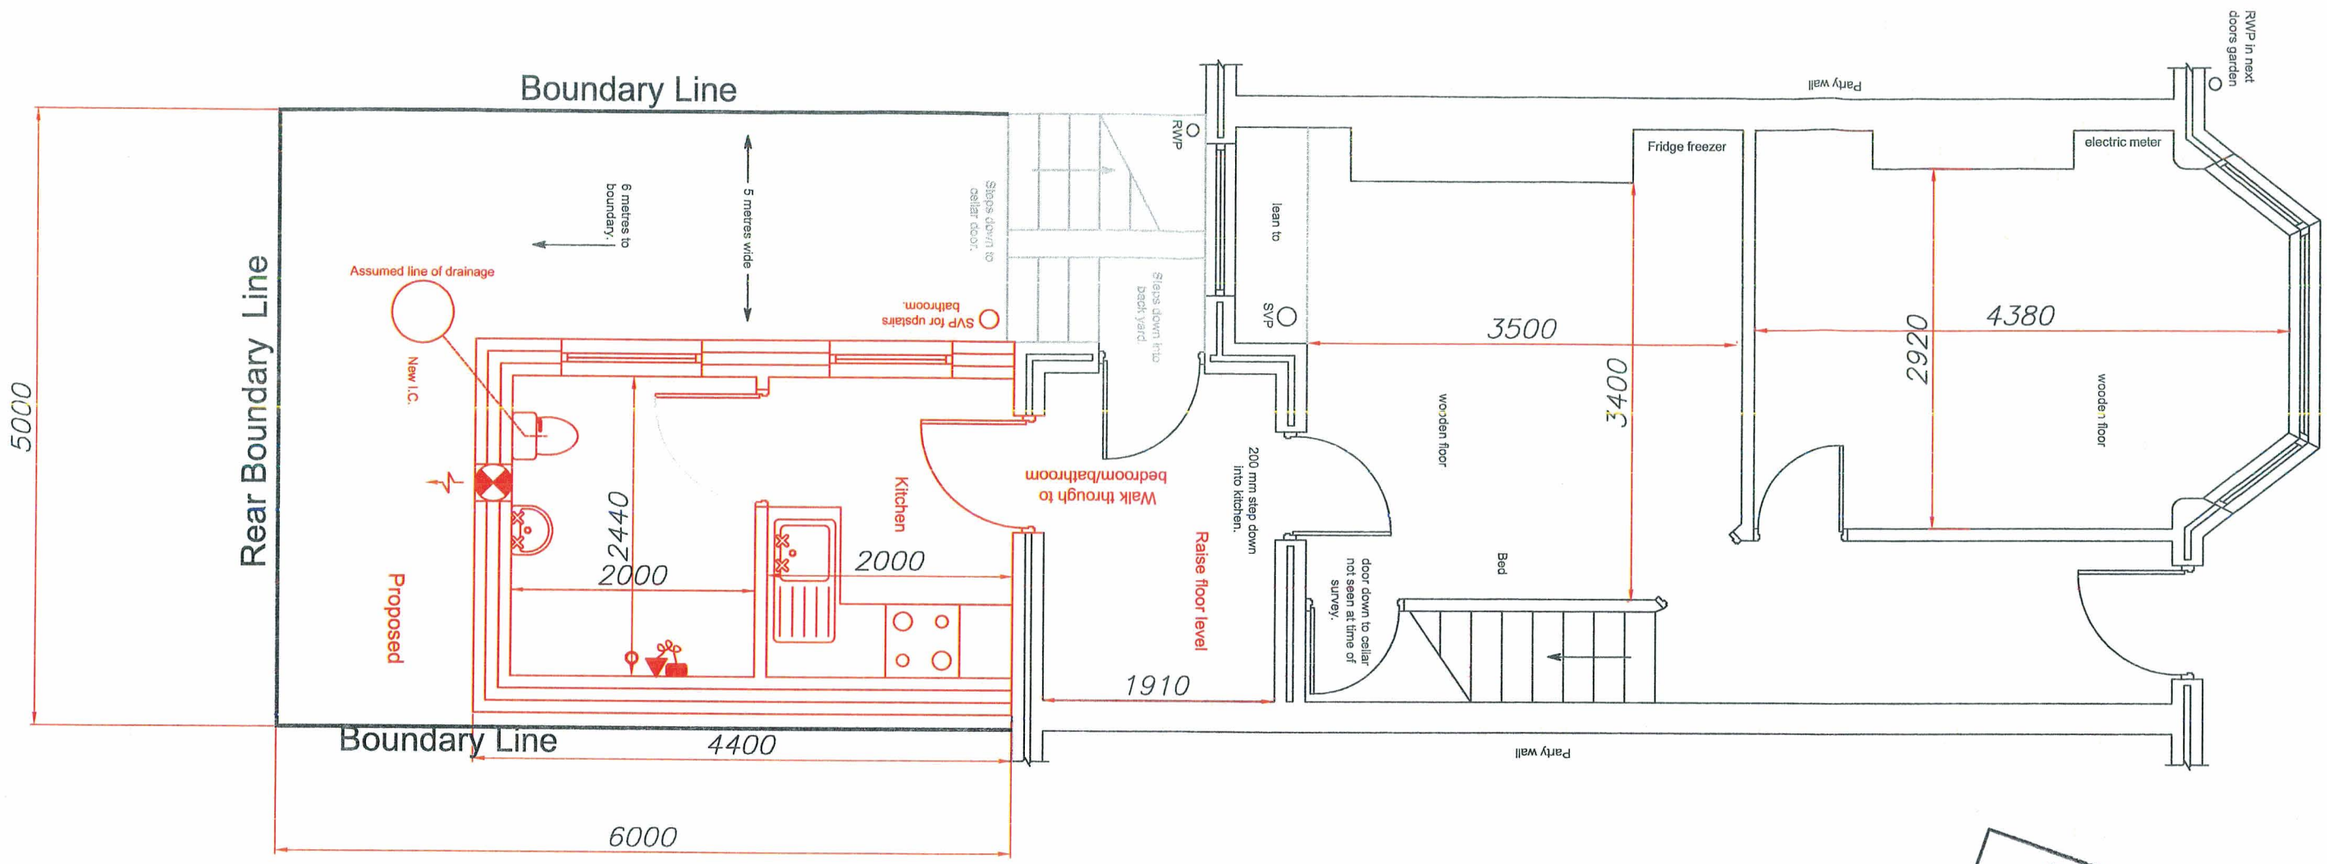


REAR BOUNDARY

PLANNING AND BUILDING CONTROL
11 JAN 2013

Equipment and Adaptation Service **Victoria Mill** **Level 4** **Lower Vickers Street** **Miles platting** **M40 7LH**	Project: Proposed Rear Extension. 25 Hector Road Longsight M13 0QN	Drawn By: AW.	Date: 05.12.2012.
		Scale: 1:50	Paper Size: A3

MEAP Manchester Equipment & Adaptations Partnership

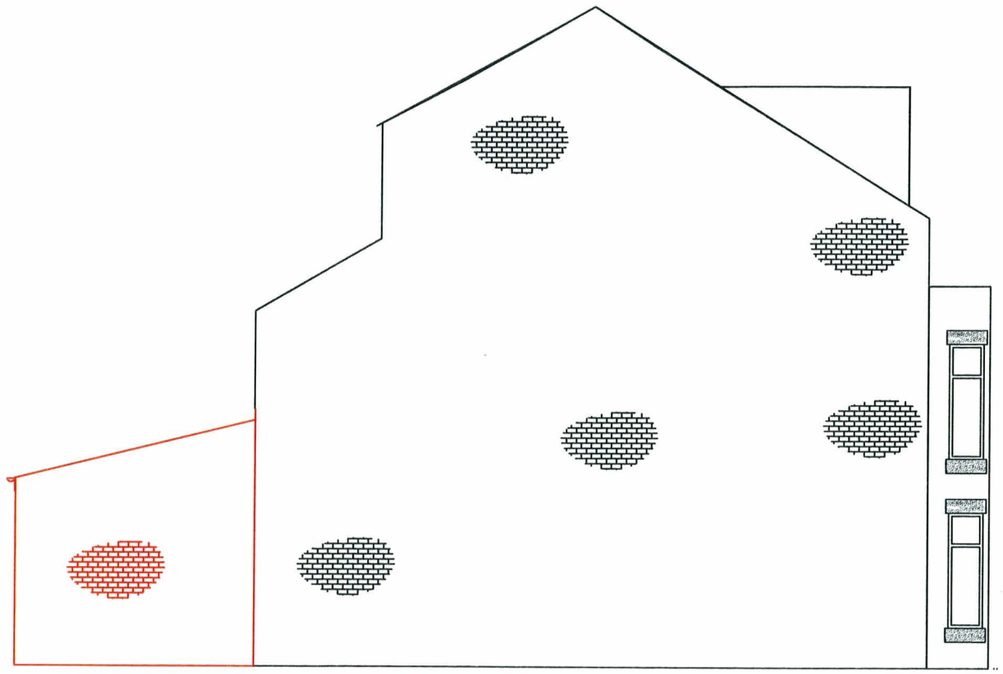




PLANNING AND
BUILDING CONTROL
11 DEC 2012

Proposed Side Elevations

Equipment and Adaptation Service **Victoria Mill** **Level 4** **Lower Vickers Street** **Miles platting** **M40 7LH**	Project: Proposed Rear Extension. 25 Hector Road Longsight M13 0QN	Drawn By: AW. Scale: 1:100	Date: 05.12.2012. Paper Size: A3

MEAP Manchester Equipment & Adaptations Partnership

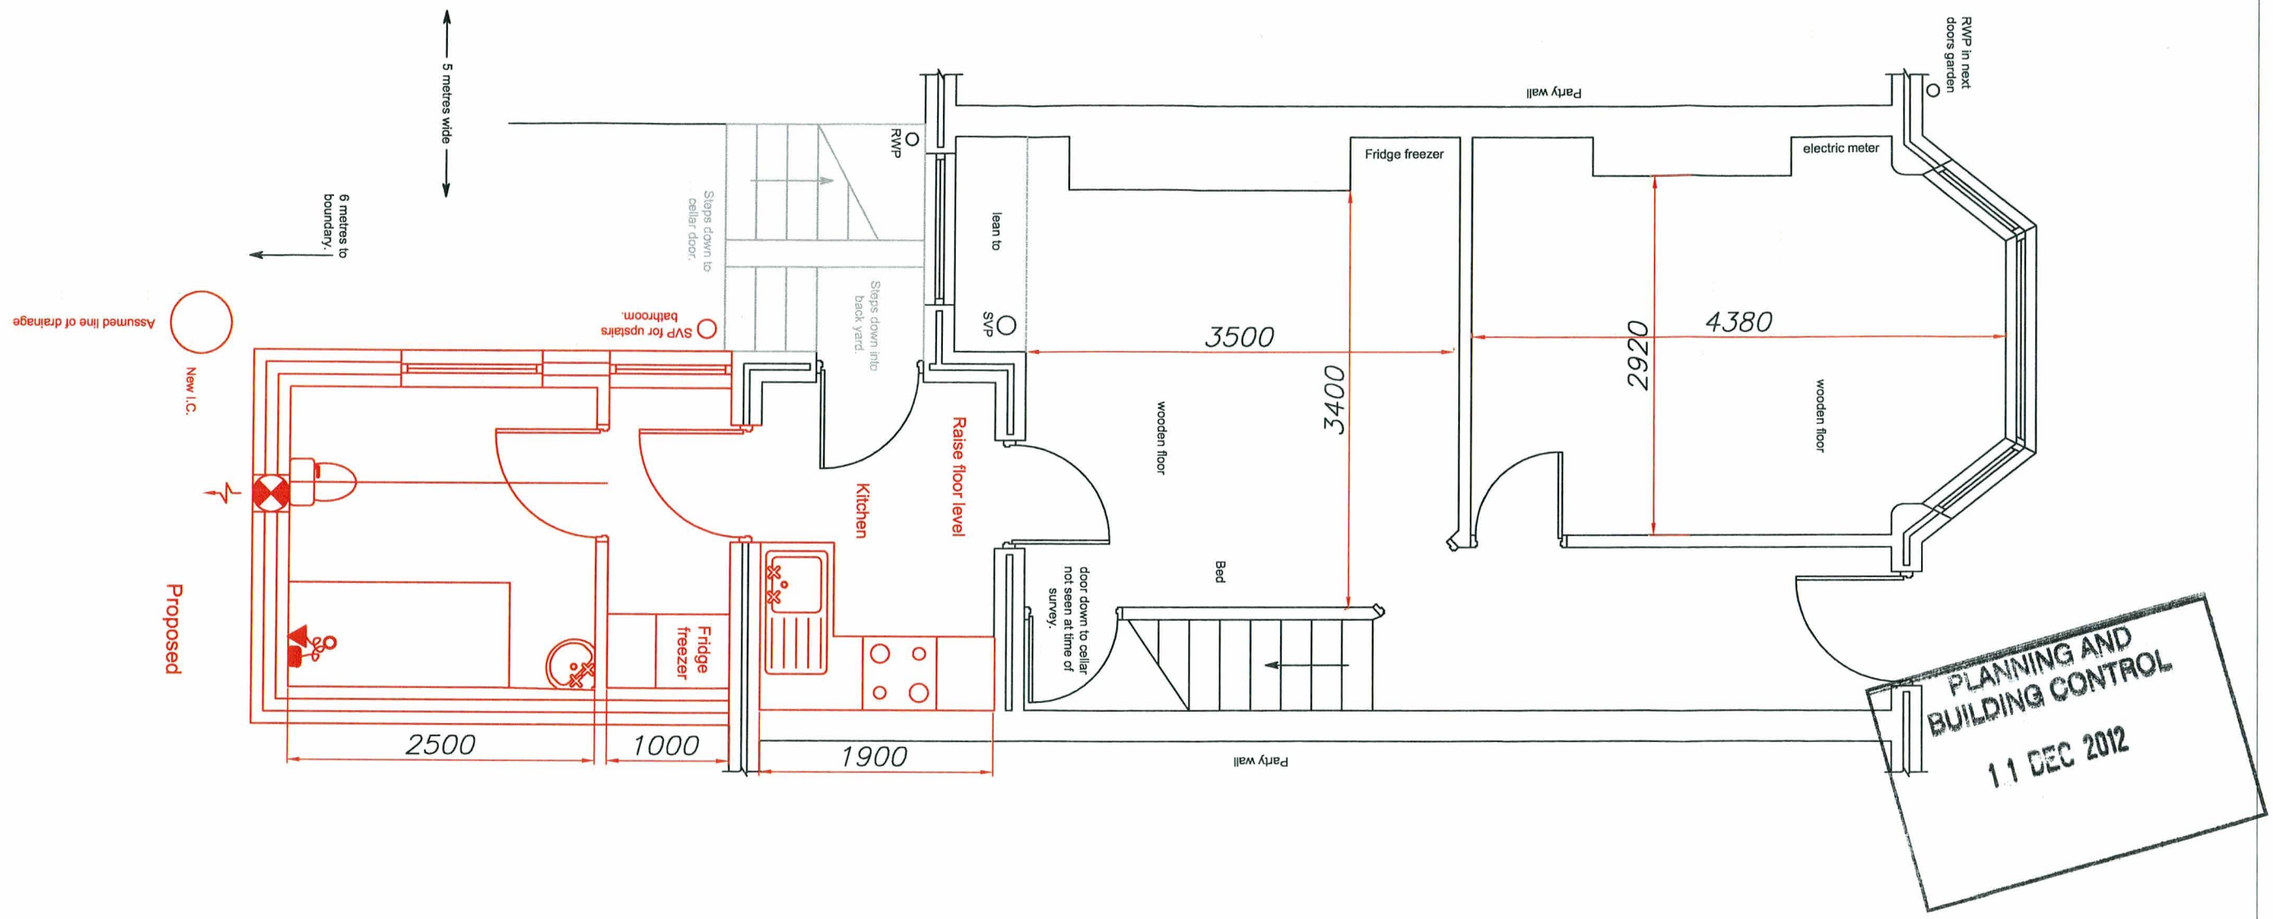

Equipment and Adaptation Service **Victoria Mill** **Level 4** **Lower Vickers Street** **Miles platting** **M40 7LH**	Project: Rear Extension 25 Hector Road Longsight M13 0QN	Drawn By: AW. Scale: 1:50	Date: 05.12.2012. Paper Size: A3

Manchester Equipment & Adaptations Partnership