
REGRADE WORKS
Break out existing steps and remove existing handrails.
Prepare ground for formation of regrade.
Lay new Trief Cadet Kerb stones to accomodate proposed regrade level.
Remove existing Street Bollards.
Form regrade @ 1:40 and 1:22 approx as shown. Regrade surface to be tarmaced to match existing.
Extend any manholes / air vents through regrade structure where required.
Fit 40mm dia mild steel Safety barrier along 1100mm along length of regrade as shown. Barrier to end at existing pedestrian crossing, and existing dropped kerb to be re-instated.
Existing gate access to rear to be raised and amended to suit new regrade.
Regrade path way to rear and side access lane to suit new level of pavement.
Make good all affected finishes.



FRONT ELEVATION (HANDRAIL OMITTED)

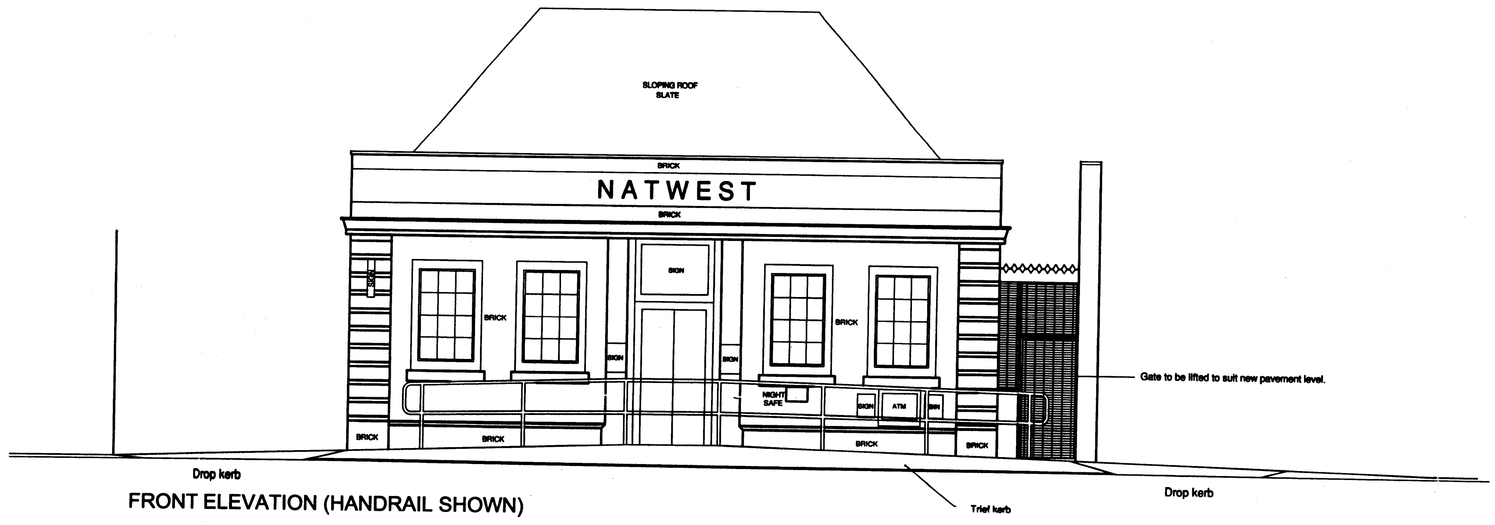

FRONT ELEVATION (HANDRAIL SHOWN)

Group Property

Notes:

This drawing is the copyright and property of The Royal Bank of Scotland plc.
It must not be copied or published without written consent.

Do not scale from this drawing.

LEWIS HICKEY
1 St. Bernard's Row
Edinburgh
EH4 1HW
Tel: 0131 343 6222
Fax: 0131 332 7332
Email: edinburgh@lewishickey.com

Lewis & Hickey accept no responsibility for any costs, losses, claims howsoever arising from these drawings, specifications and related documents unless there is full compliance with the client and any authorised user of the following:

1. All boundaries, dimensions and levels are to be checked on site before construction and any discrepancies are to be reported to the Architect / Designer.
2. Partial Services: Any discrepancies with site or other information is to be advised to the Architect / Designer and direction or approval is to be sought before the implementation of the detail.
3. Block and site plans are reproduced under license from the Ordnance Survey.
4. Do not scale from this drawing.
5. For the purpose of coordination, all relevant parties must check this information prior to implementation and report any discrepancies to the Architect / Designer.
6. Drawings by others unchecked by Lewis & Hickey.

BUILDING WARRANT SUBMISSION NOTES

EXISTING BUILDING CLASSIFICATION 3
PROPOSED BUILDING CLASSIFICATION 3
TOTAL OCCUPANT CAPACITY OF THE BUILDING IS NOT AFFECTED BY THE WORKS

ALL BUILDING WORKS ARE TO BE CARRIED OUT IN ACCORDANCE WITH THE FOLLOWING;

A. BUILDING STANDARDS (SCOTLAND)(REGULATIONS 2004 AND ALL SUBSEQUENT AMENDMENTS
B. BRITISH STANDARDS AND CODES OF PRACTICE.
C. THE MANUFACTURERS WRITTEN SPECIFICATIONS AND INSTRUCTIONS FOR USE.
D. ALL ELECTRICAL WORKS TO BE IN ACCORDANCE WITH PART III OF THE BUILDING STANDARDS (SCOTLAND) REGS 2004 AND ALL CURRENT AMENDMENTS. ALL ELECTRICAL WORKS AND INSTALLATIONS ARE TO BE IN ACCORDANCE WITH THE CURRENT EDITION OF THE I.E.E. REGULATIONS. ALL WORKS TO BE TO THE SATISFACTION OF THE LOCAL AUTHORITY AND THEIR INSPECTING OFFICERS.
E. ALL WORKS ARE TO BE TO THE APPROVAL OF THE LOCAL AUTHORITY AND THE INSPECTING OFFICERS.
F. ALL DRAWINGS ARE TO BE READ IN CONJUNCTION WITH THESE NOTES

I/We certify that this is one of the Plan(s) / a true copy of the Plan(s) referred to in the application dated .....
by The Royal bank of Scotland Group for warrant/planning from .....

signed ..... for LEWIS & HICKEY LTD

NTF SCHEME

rev	description	date
D	Regrade amended	21.04.08
C	Regrade amended.	29/01/07
B	Updated to Construction Status	06/12/06
A	Regrade amended per highways .	01/11/06

RBS
The Royal Bank of Scotland Group

project
NATWEST
2 CHURCH ROAD
NORTHENDEN M22 4WL

title
PROPOSED
FRONT ELEVATION

scale @1:50

drn	chk	app
RW		

date 18/07/06

PLANNING
GWD
PLNRD
RECD 23 MAY 2008

consultants' drawing number
E3905 (F) EL

brand

rbs drawing number
3888

rev. D