


PROPOSED GROUND FLOOR PLAN scale 1:50

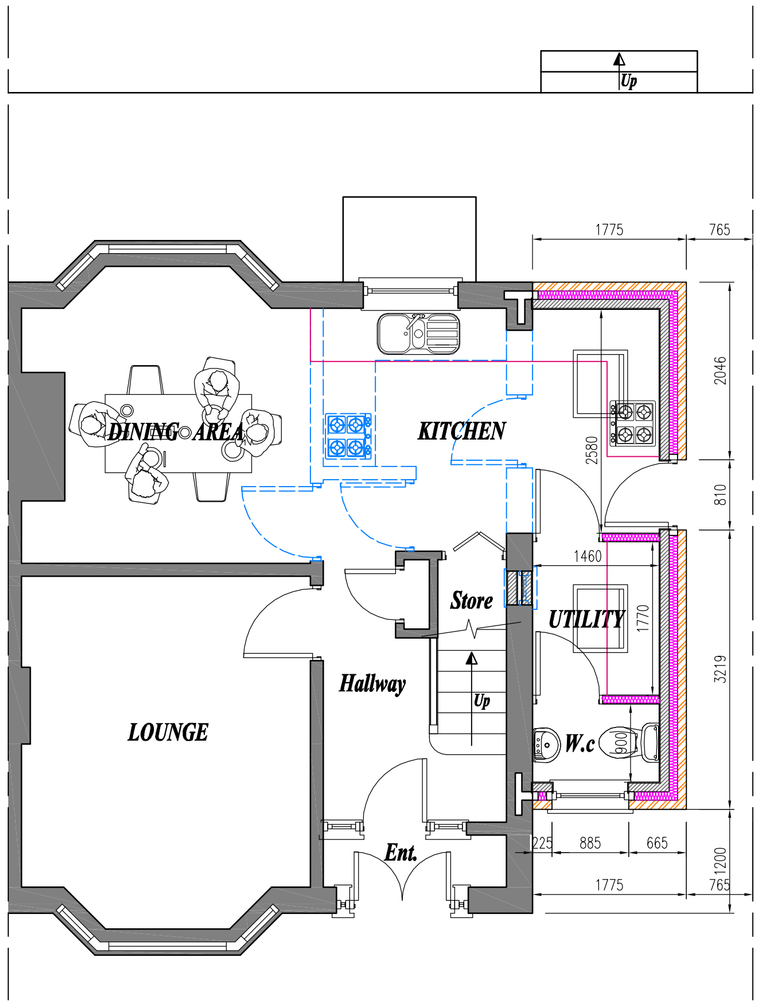


PROPOSED FIRST FLOOR PLAN scale 1:50




EXISTING GROUND FLOOR PLAN scale 1:100

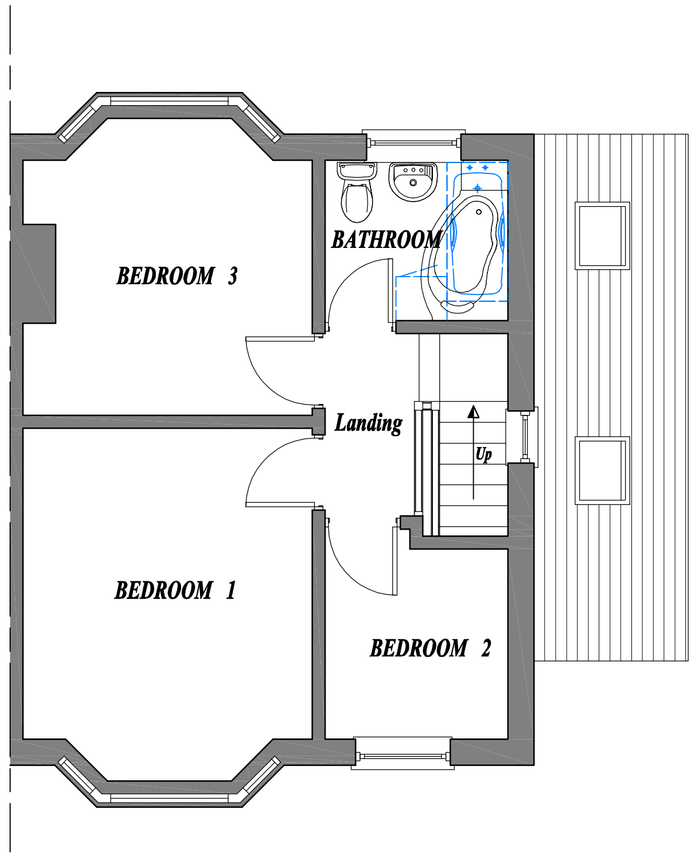


EXISTING FIRST FLOOR PLAN scale 1:100



EXISTING FRONT ELEVATION scale 1:100

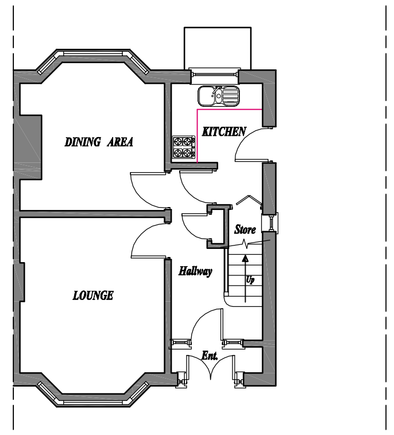

EXISTING REAR ELEVATION scale 1:100



EXISTING SIDE ELEVATION scale 1:100

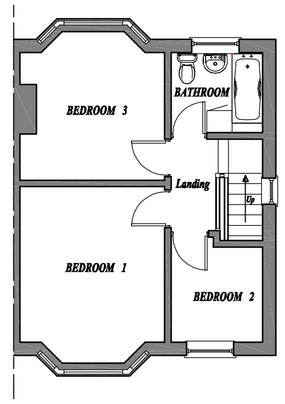

PROPOSED FRONT ELEVATION scale 1:50

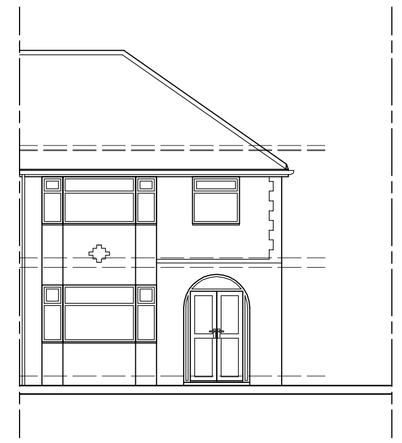

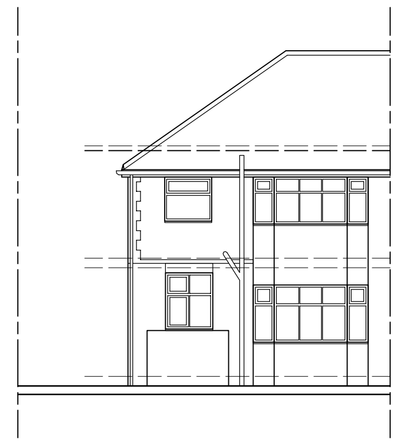PROPOSED SIDE ELEVATION scale 1:50

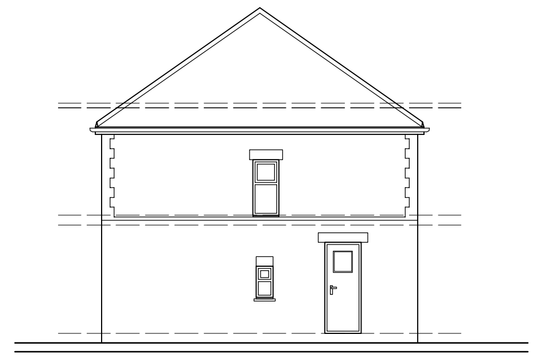

PROPOSED REAR ELEVATION scale 1:50

| | |
|---|---|
| Scale: 1:50 / 100 @ A1 | Date: MAY 2013 |
| Drawn By: DL | Checked By: DL |
| Client: MRS LEE | |
| Project: SINGLE STOREY SIDE EXTENSION | |
| Location: 29 SPRINGDALE GARDENS, DIDSBURY, MANCHESTER, M20 2SS | |
| Local Authority: MANCHESTER | |


Boarshurst
BUILDING CONTRACTORS
*the imaginative building company*
***tel : 0161-678-0300***
***info@boarshurst.co.uk***


| | |
|---|---|
| Job Number: 6731 | Revision: |

PDF created with pdfFactory trial version www.pdffactory.com