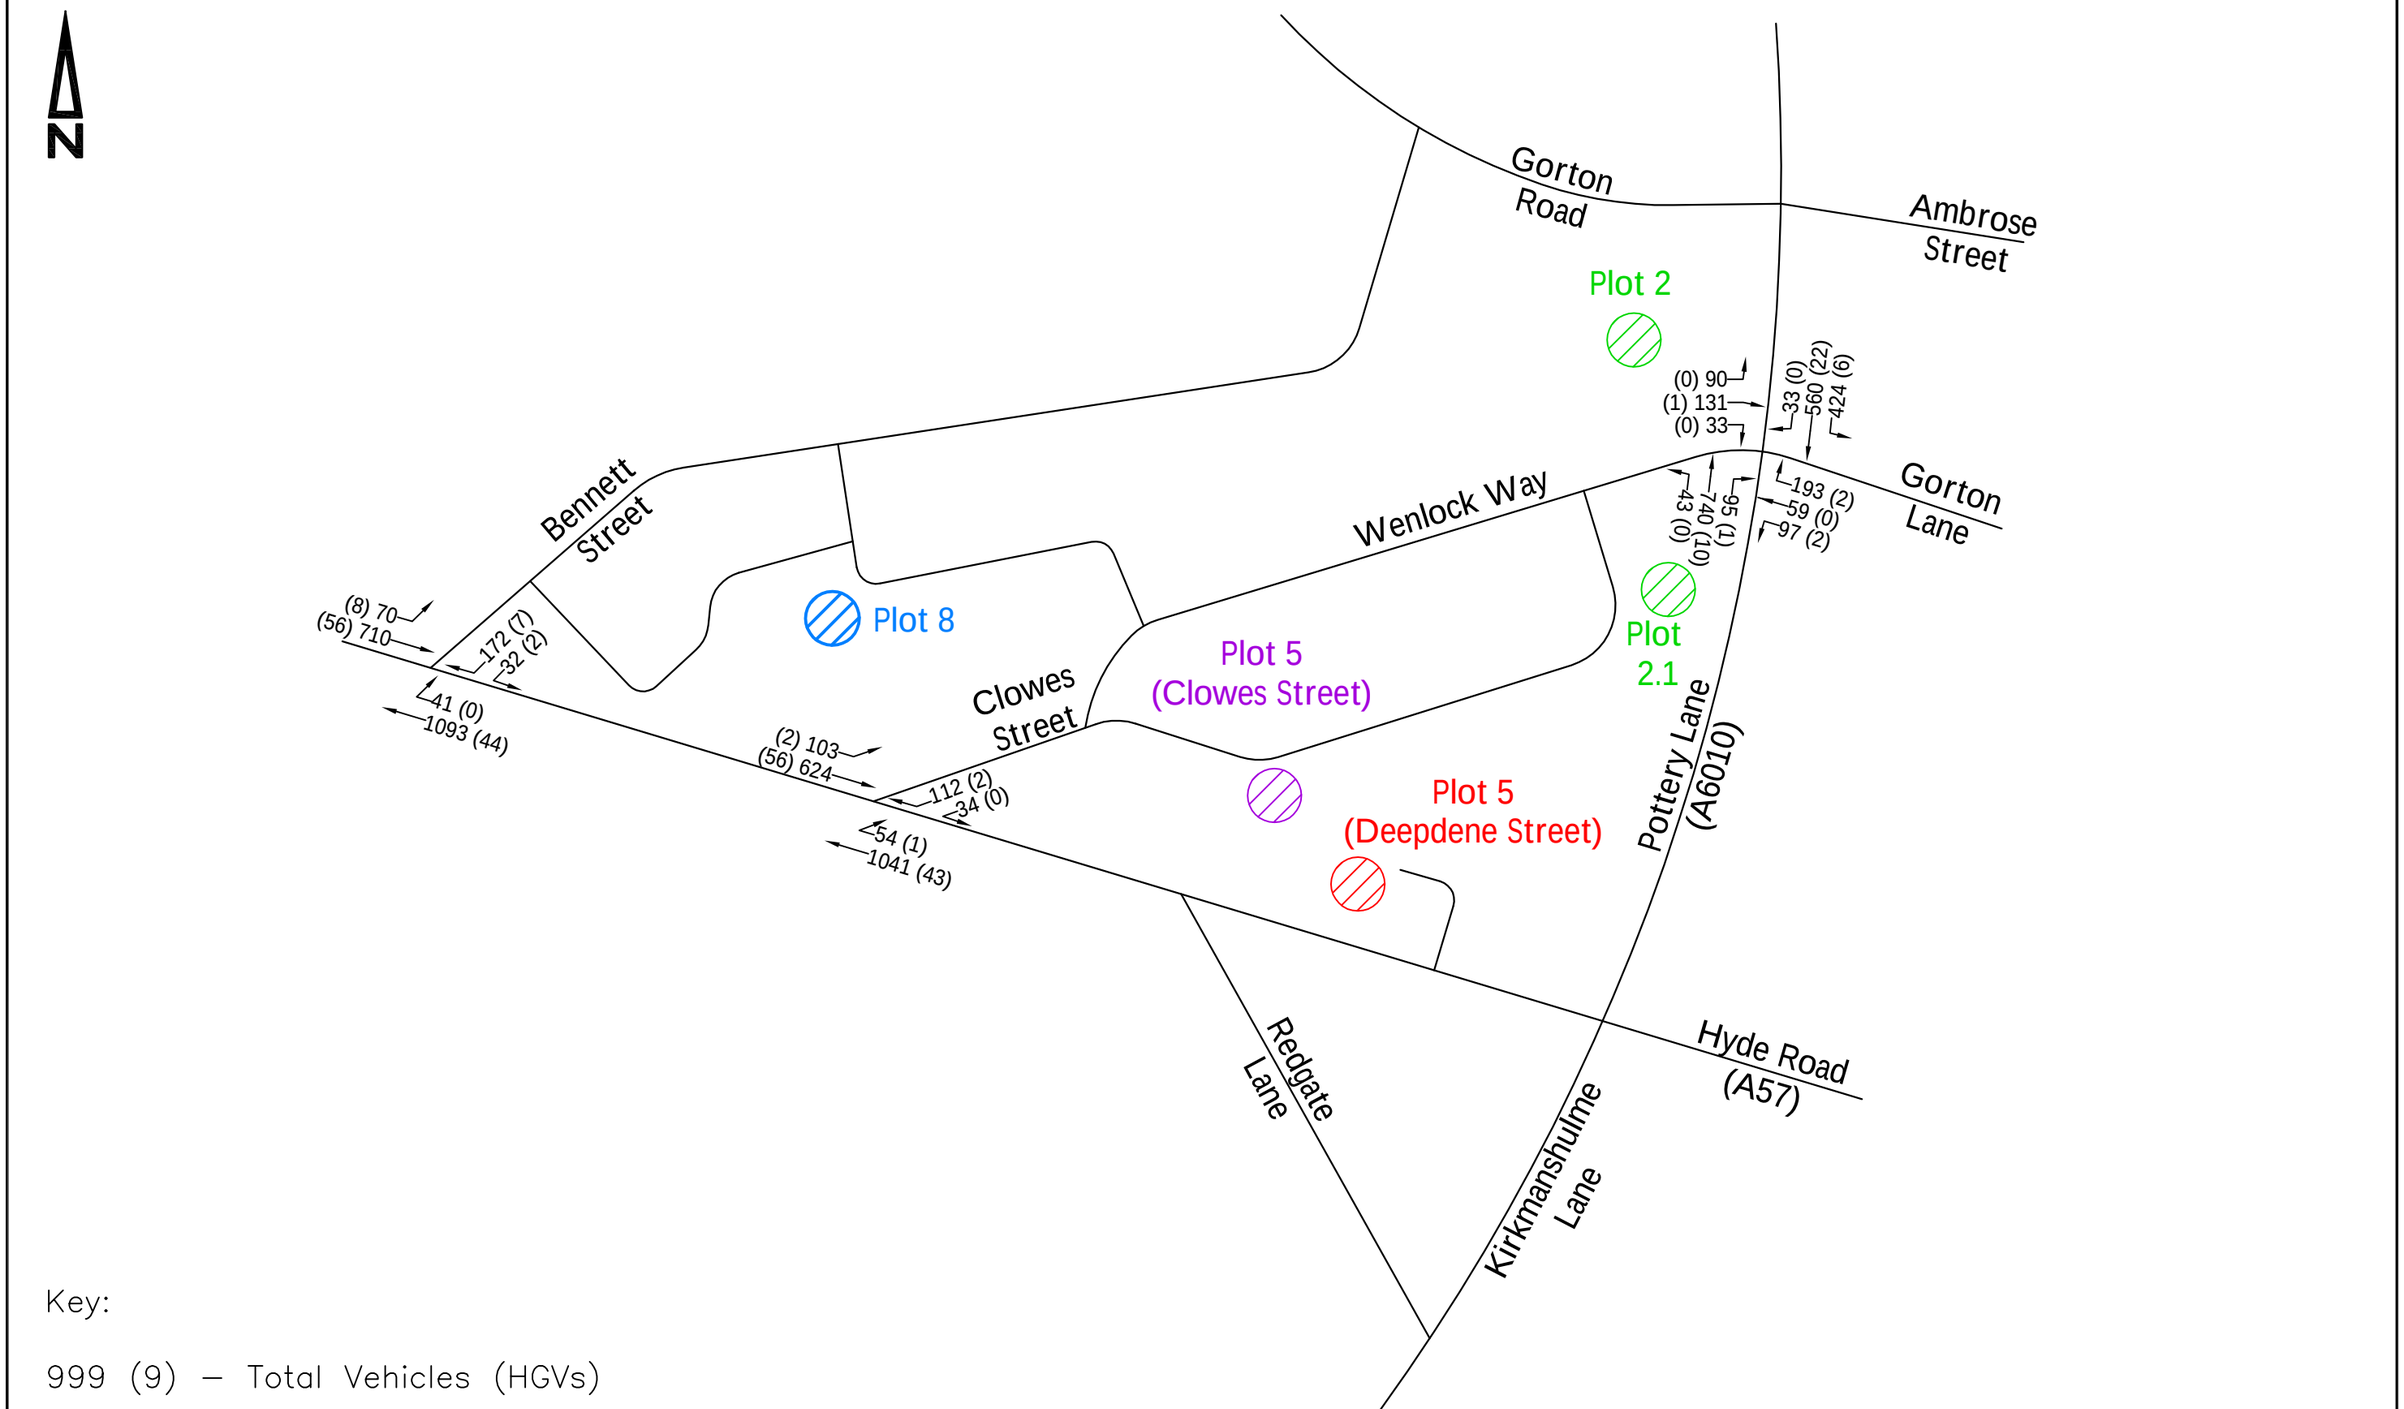

Key:

999 (9) – Total Vehicles (HGVs)

© Copyright

COLE EASDON CONSULTANTS

YORK HOUSE
EDISON PARK
DORCAN WAY
SWINDON
WILTSHIRE
SN3 3RB
Tel : 01793 619965
Fax : 01793 619967

Web Site www.ColeEasdon.com
E-mail cec@ColeEasdon.com

Job Title:
Proposed Residential Developments
of Four Number Sites
at West Gorton
Manchester

Drawing Title:
Forecast Traffic Flows Year 2012
AM Peak Hour Period (08:00 - 09:00)
With Development

Client:
Manchester City Council

Drawn By	Date Drawn	Scale
CVP	April 2010	NTS
Checked By	Drawing No.	Revision
TMD	Figure 2982/208	-