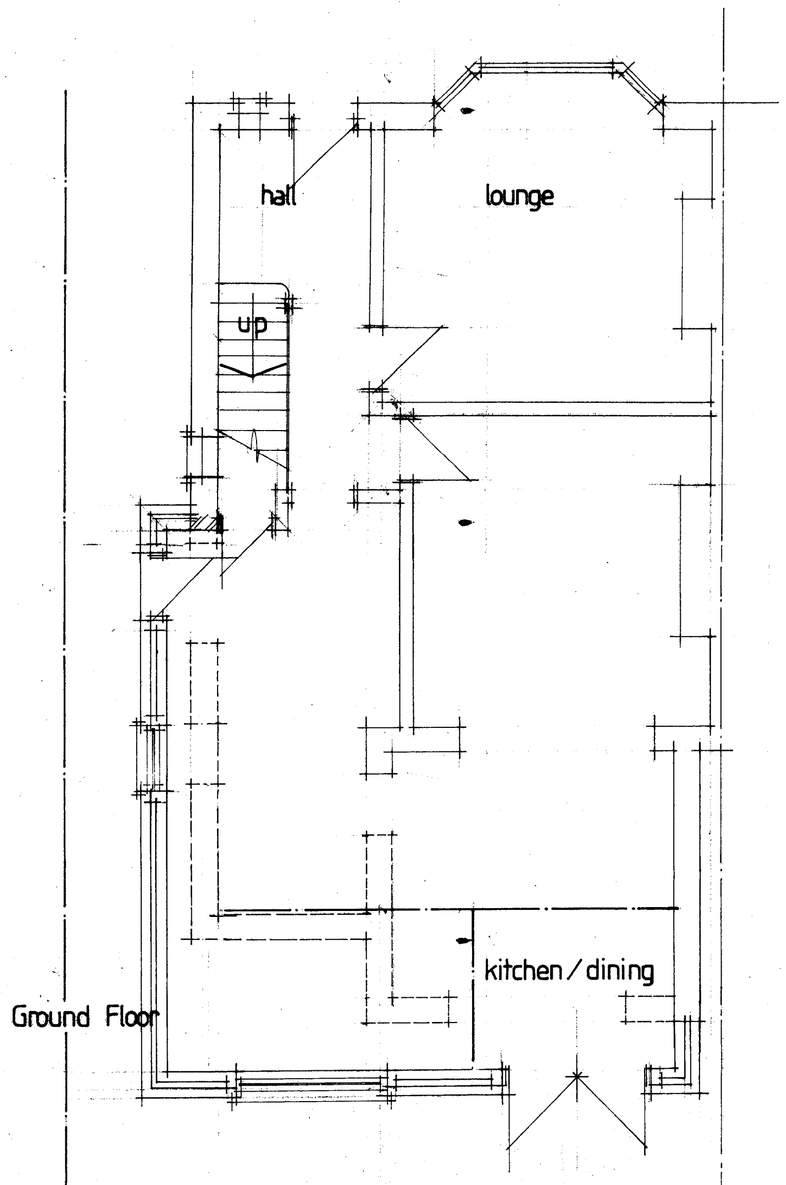

Ground Floor

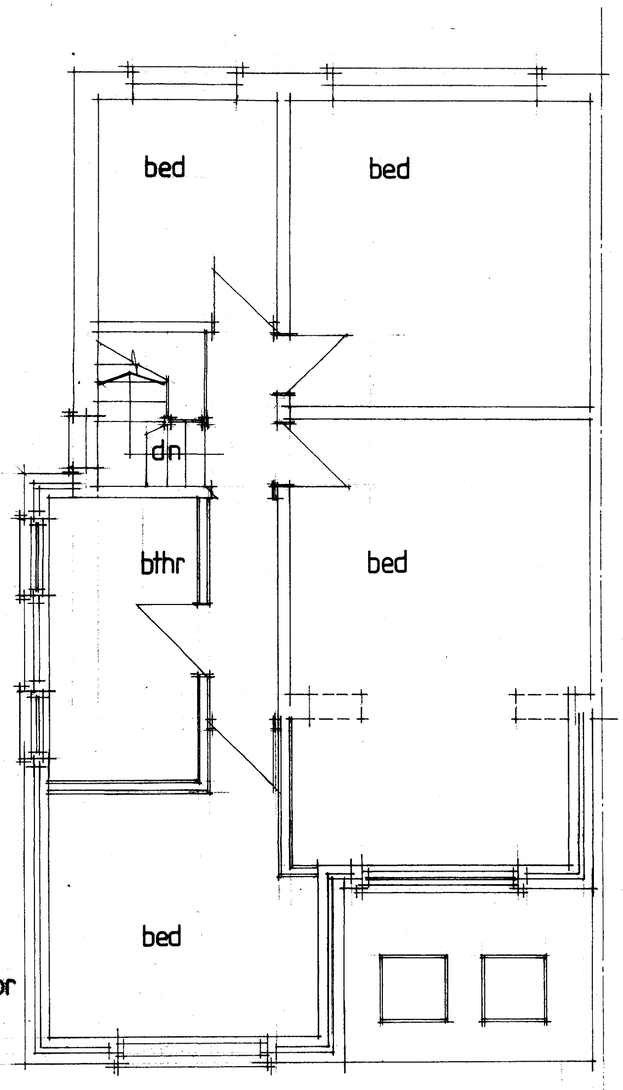

First Floor

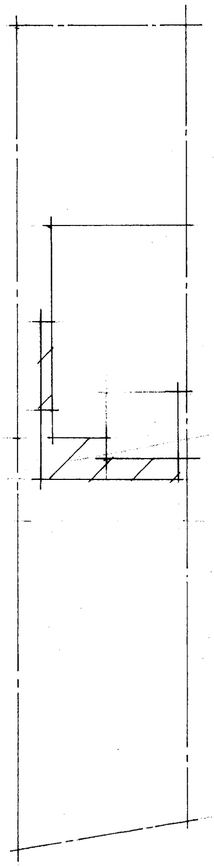

Site Layout 1:200

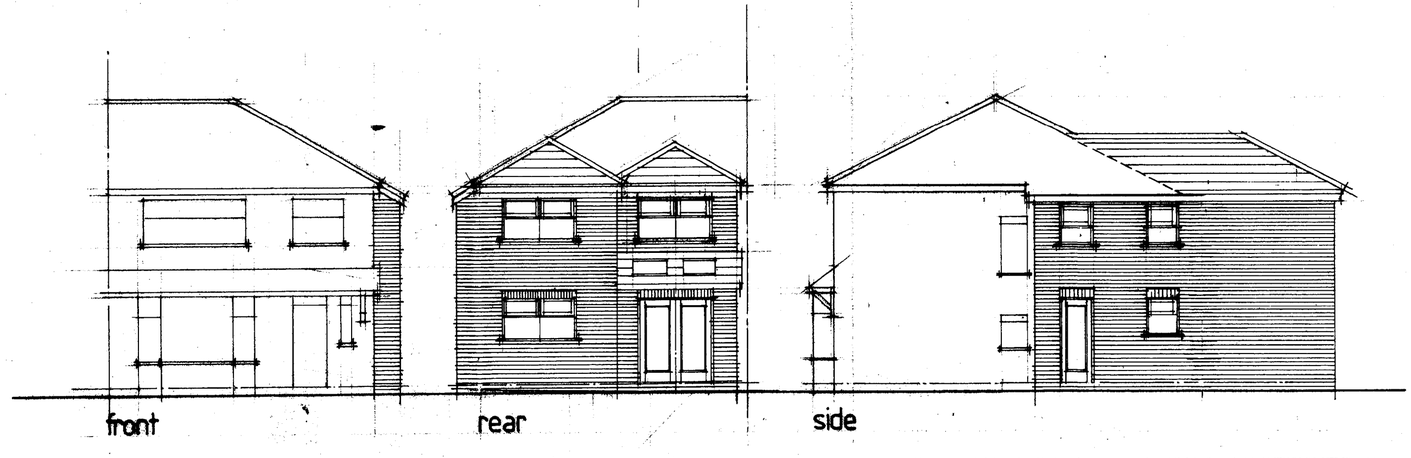

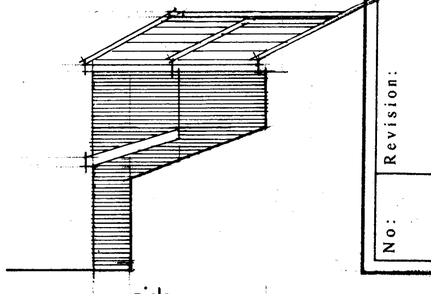

side

PLANNING
ACKD
REPLIED
RECD 29 SEP 2006

No:	Revision:	Date:	Initial:

ALPHA DESIGN
11 GILDA CRESCENT ROAD ECCLES M30 9AG
TELEPHONE : 061 707 5533

Project: 18 Kenwood Avenue Burnage Mcr

Title: Floor Plans and Elevations (proposed)

Scale: 1:100 | Date: Sept 06 | Initial: CMC

Drg. No: