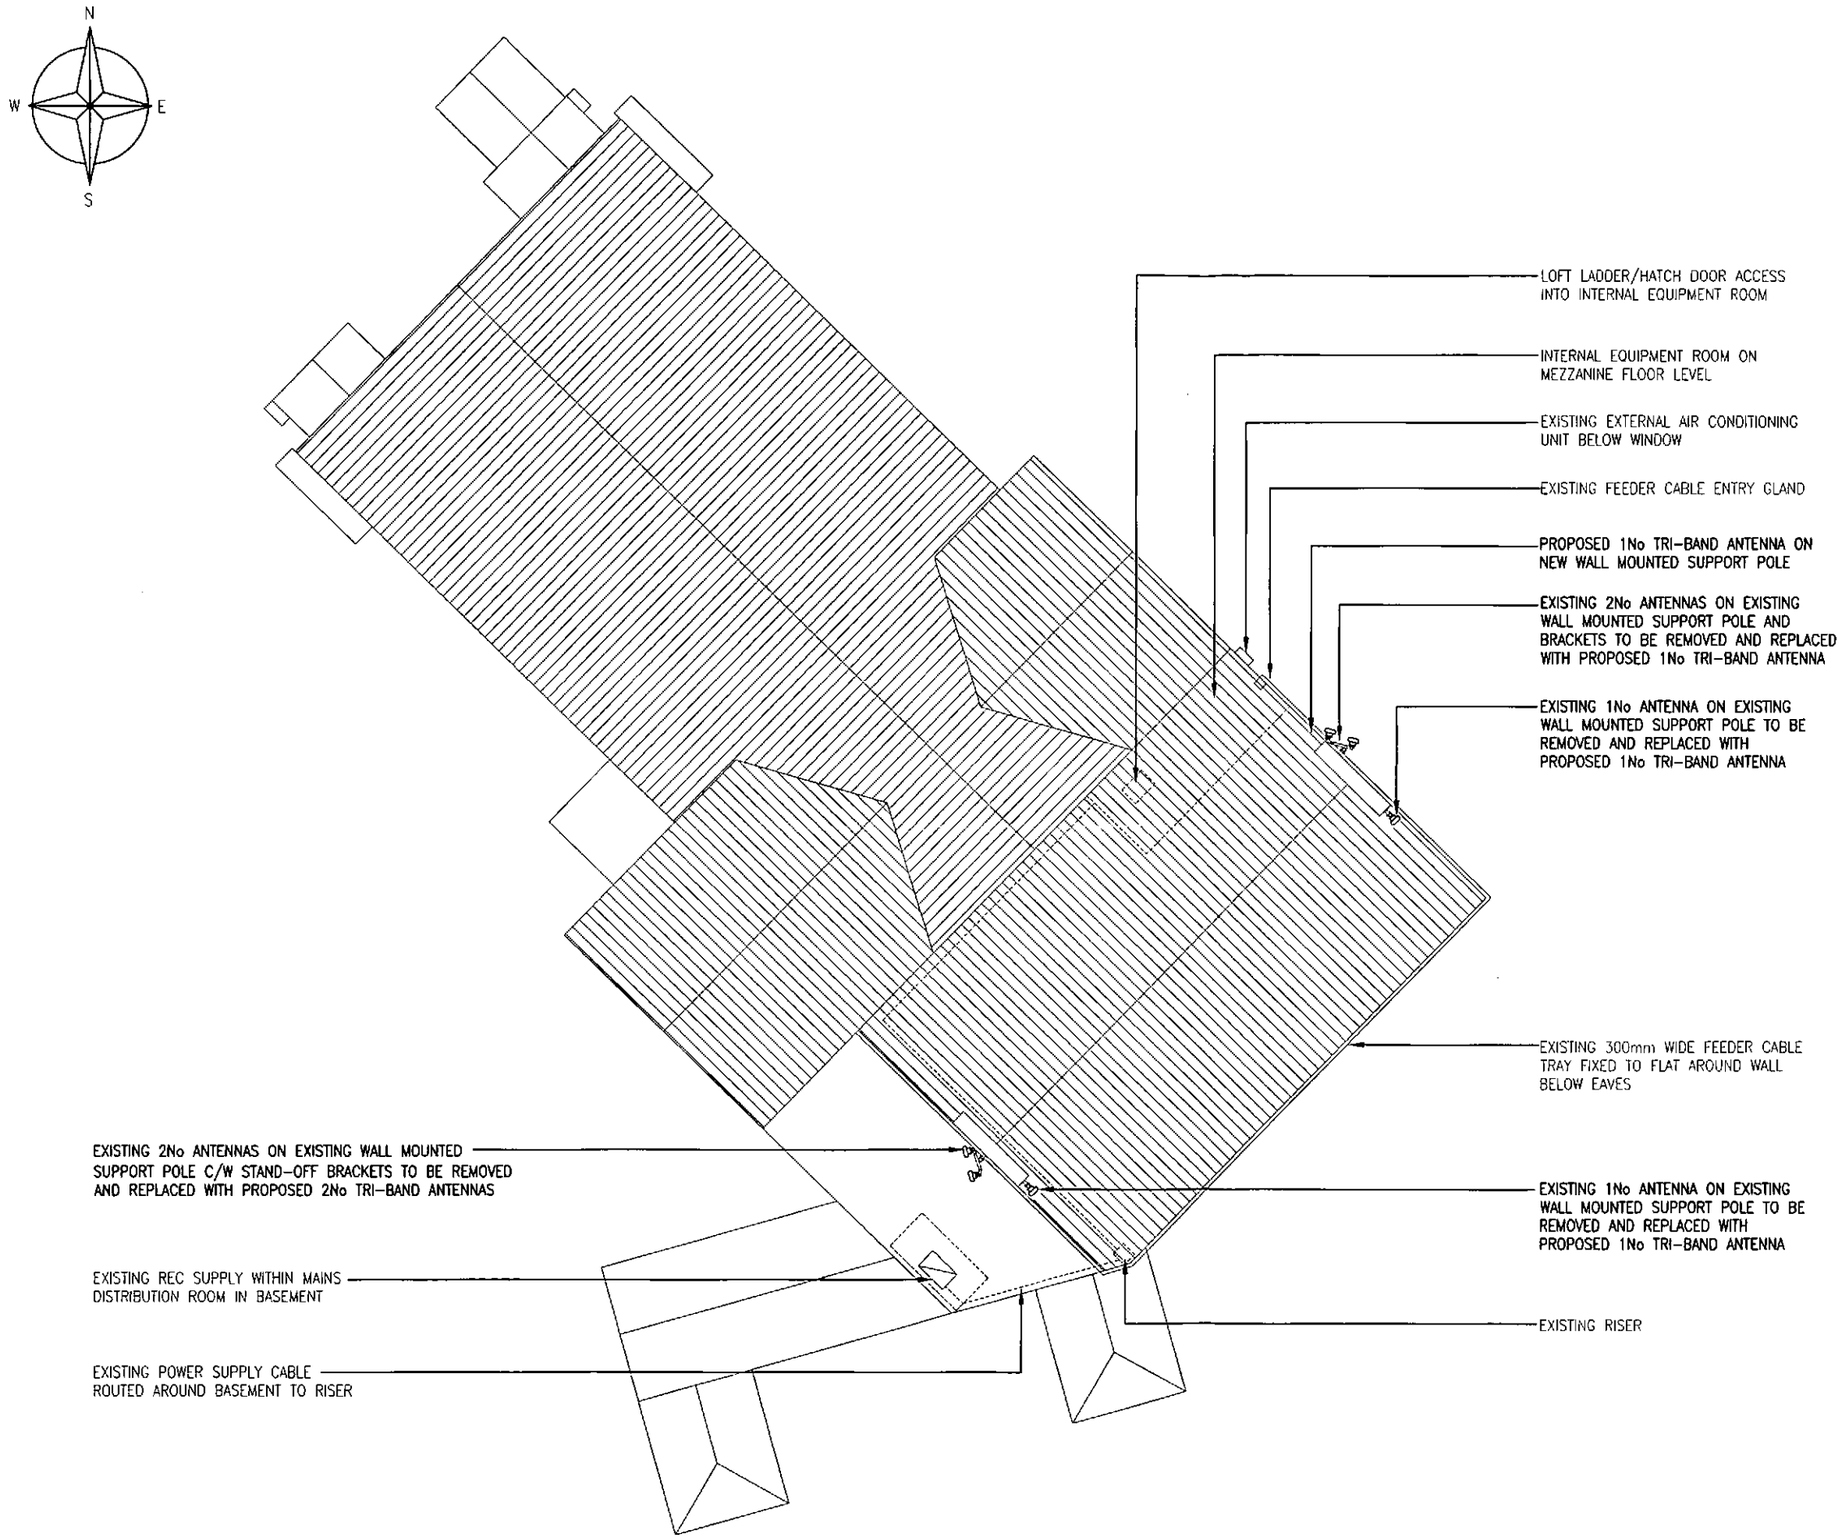


SITE PLAN
(1:200)

The drawings comply with TEF & Vodafone Standard ICNIRP guidelines.
Designed in accordance with Cornerstone document: CORN/09/006

Notes:
1 ALL DIMENSIONS ARE IN MM UNLESS NOTED OTHERWISE

N.G.R	E: 384991	N: 393088

PLANNING AND BUILDING CONTROL
09 MAY 2013

REV	MODIFICATION	BY	CH	DATE
B	Proposed Antennas revised	CAB	JT	05.04.13
A	Issued for Approval	PMck	JT	19.02.13

mono
MONO CONSULTANTS LIMITED
No. 58 Cygnet Court
Timothy's Bridge Road
Stratford-upon-Avon
Warwickshire
CV37 9NW
t. 44 (0)1789 206500
f. 44 (0)1789 206529
www.monoconsultants.com

O2 CTIL

Cell Name	Opt
WITHINGTON VILLAGE	A

Cell ID No

CTIL	Host	Sharer
(CTIL) 126332	(TEF) 016851	(VF) 85077

Site Address / Contact Details

WITHINGTON METHODIST CHURCH
439 WILMSLOW ROAD
MANCHESTER
M20 4AN

Drawing Title: SITE PLAN

Purpose of issue: PLANNING

Drawing Number: 200

Scale:		Drawn:	Date:	Issue:
As Shown		PMck	19.02.13	B
Checked: JT	Date: 19.02.13	Approved: PA	Date: 19.02.13	