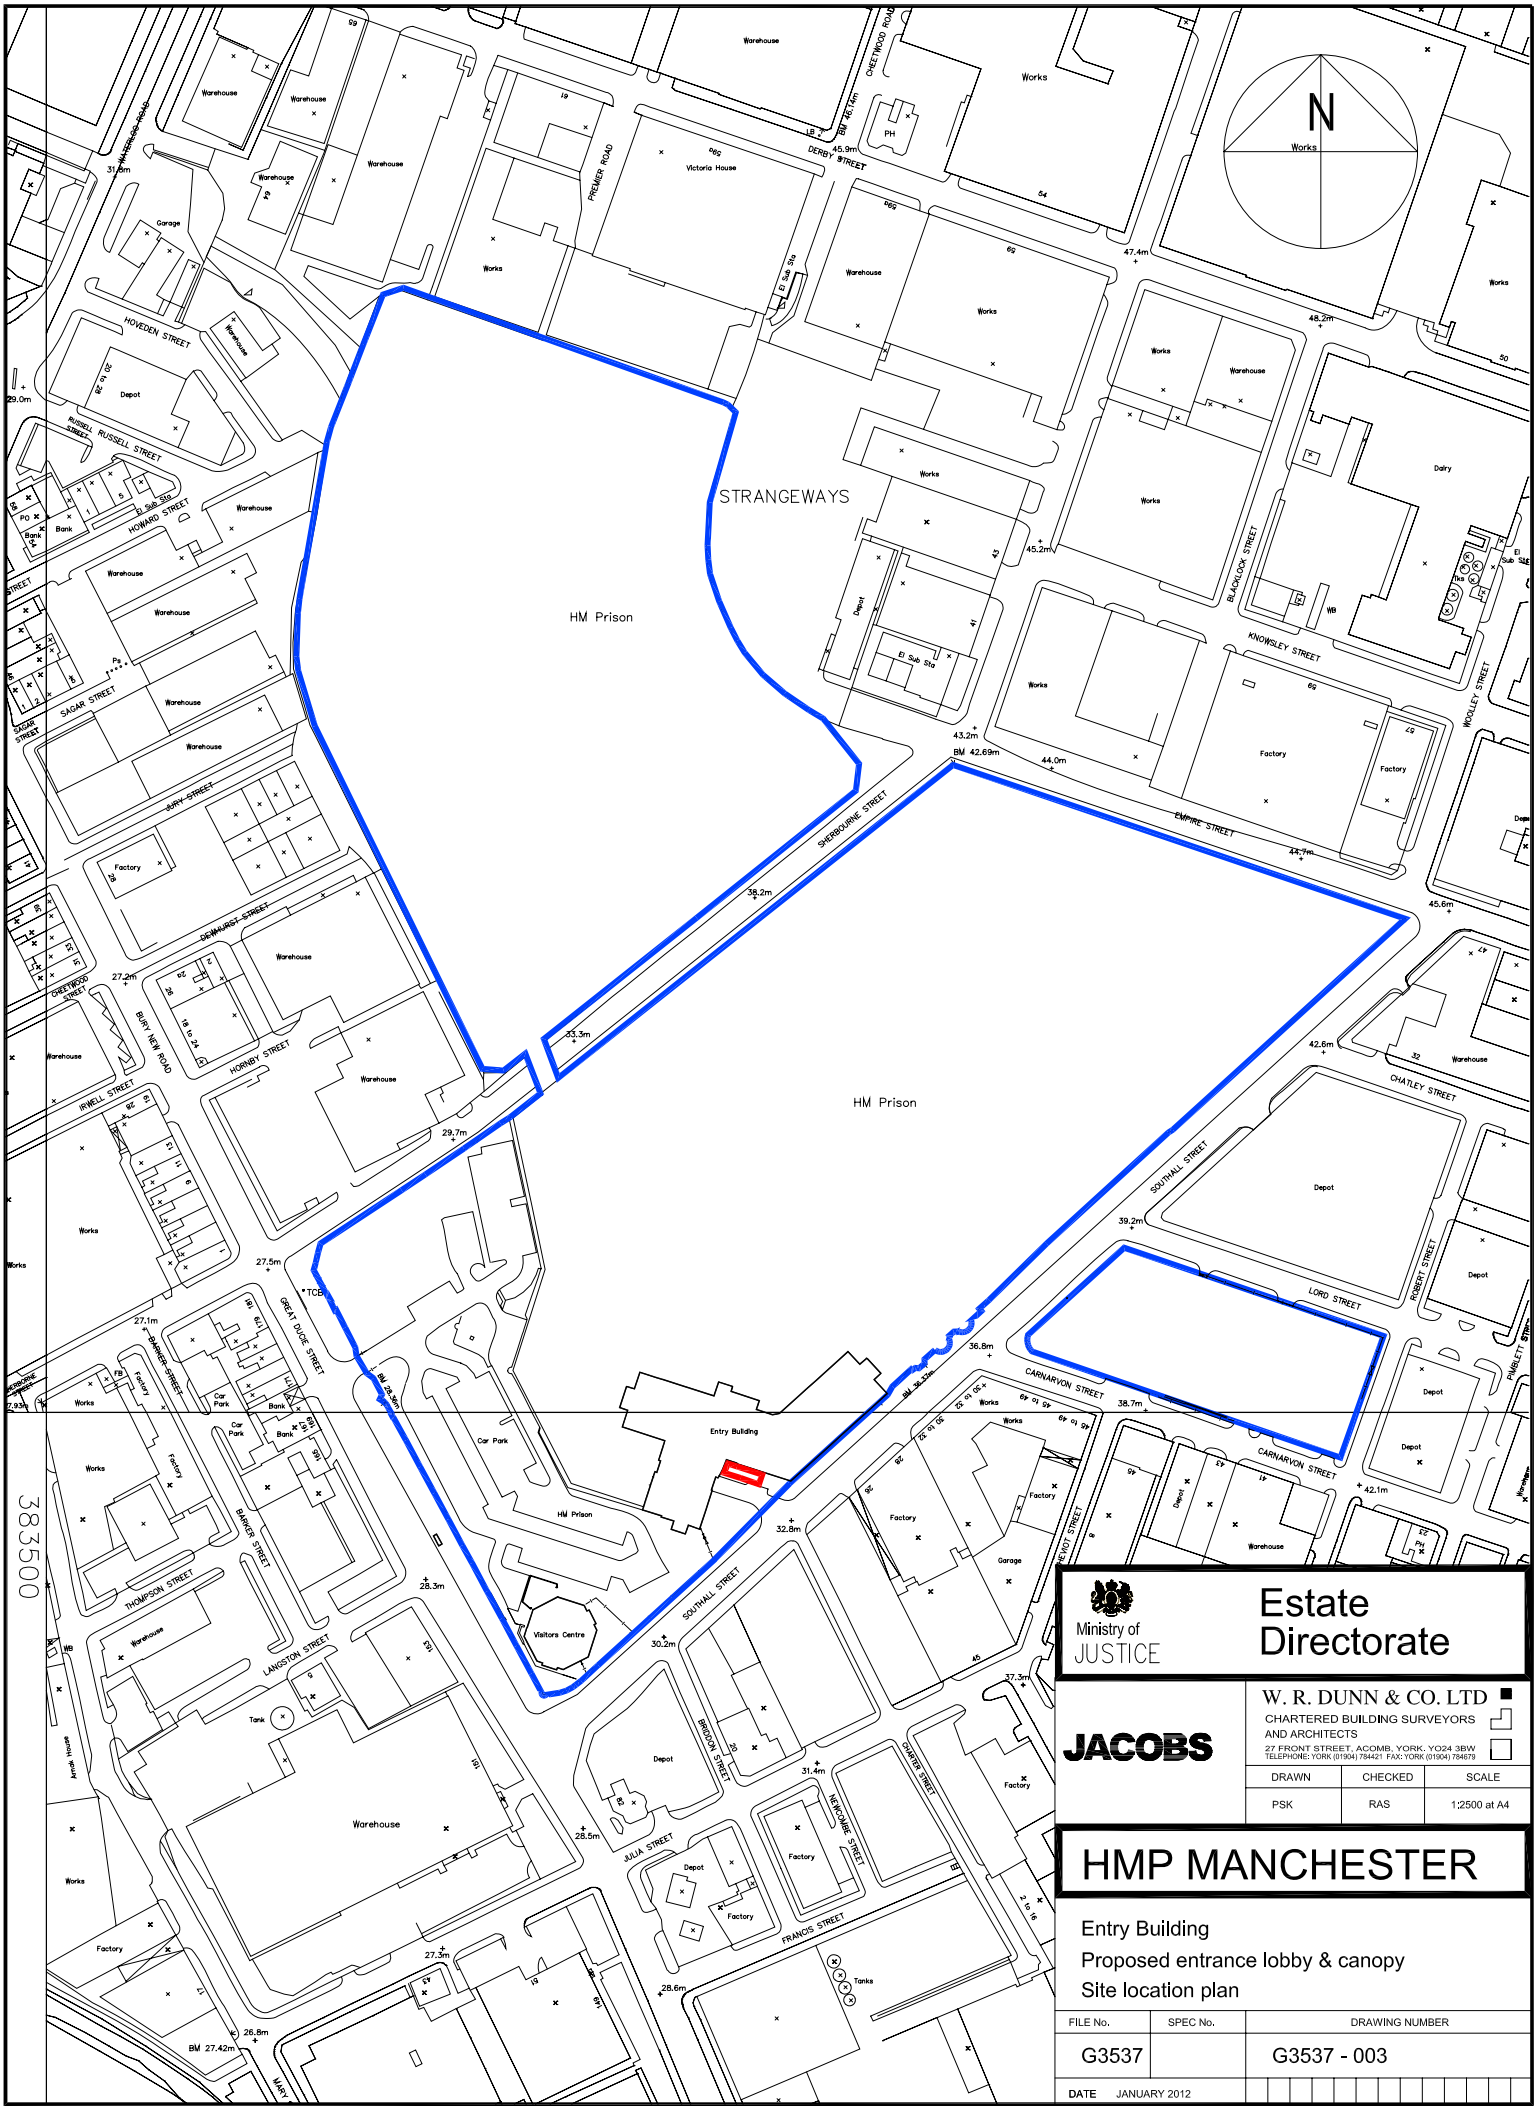
STRANGEWAYS
HM Prison
HM Prison
HM Prison
Entry Building
Visitors Centre
Car Park
Ministry of JUSTICE
Estate Directorate
JACOBS
W. R. DUNN & CO. LTD
CHARTERED BUILDING SURVEYORS AND ARCHITECTS
27 FRONT STREET, ACOMB, YORK. YO24 3BW
TELEPHONE: YORK (01904) 784421 FAX: YORK (01904) 784679
DRAWN PSK
CHECKED RAS
SCALE 1:2500 at A4
HMP MANCHESTER
Entry Building
Proposed entrance lobby & canopy
Site location plan
FILE No. G3537
SPEC No.
DRAWING NUMBER G3537 - 003
DATE JANUARY 2012