



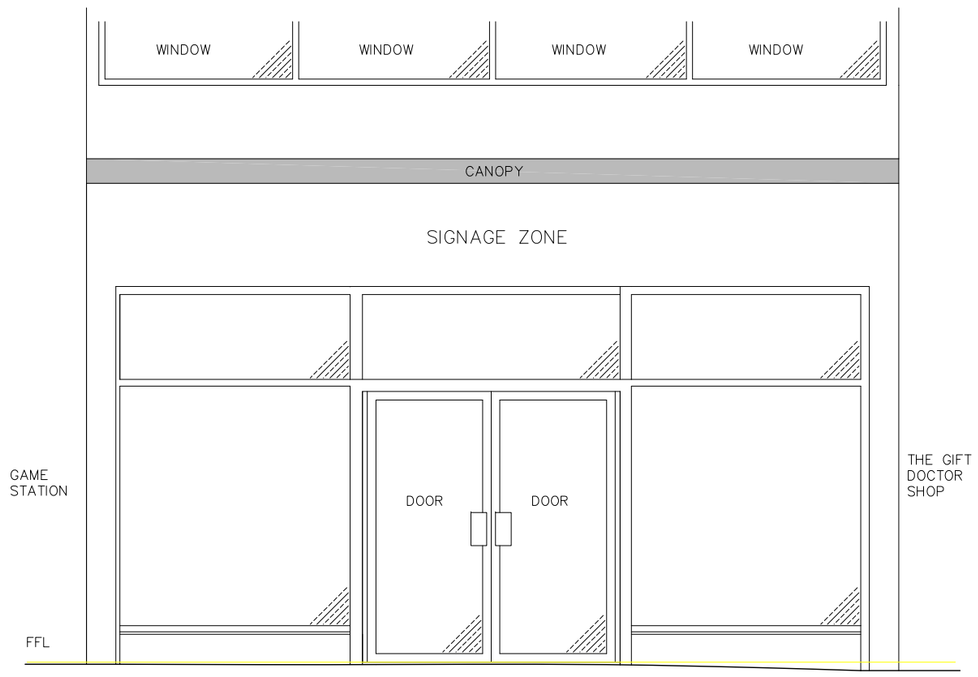

EXISTING FRONT ELEVATION 1:50

PROJECTING SIGN (1No)
New 750 x 750 non illuminated projecting sign comprising flat aluminium with self adhesive vinyl P4U logo to each face

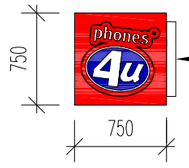

ILLUMINATED LOGO SIGNS (3no)
Phones 4U logos only to be constructed with a depth of 100mm and to contain (internally) fluorescent tubes or LEDs housed within sign. The lighting will rear illuminate the front face of the sign only - the background of the sign will NOT illuminate. Sign to give max 800CD/M2 static illumination.
Sign to be supported from the new flat red fascia panel.

Flat aluminium fascia panel - colour red, fixed to fascia zone with max 35mm projection from face of shopfront to form non illuminated background.

Ensure that all parts of the signage that is visible (including top, bottom, rear etc) is painted to match front face of signage and is neatly finished. No part of the sign to extend beyond the units shop front demise.




Signage contractor to submit detail design drawings to P4U Project Manager for approval prior to manufacture of the new signage

Network logos in self adhesive vinyl (applied to inside of glass) and forming part of 750mm deep red self adhesive vinyl perimeter border to top of windows


P4U window tracking system and A1 posters as window display

P4U self adhesive vinyl manifestation line and small P4U logo to give appearance of etched glass

PROPOSED FRONT ELEVATION 1:50

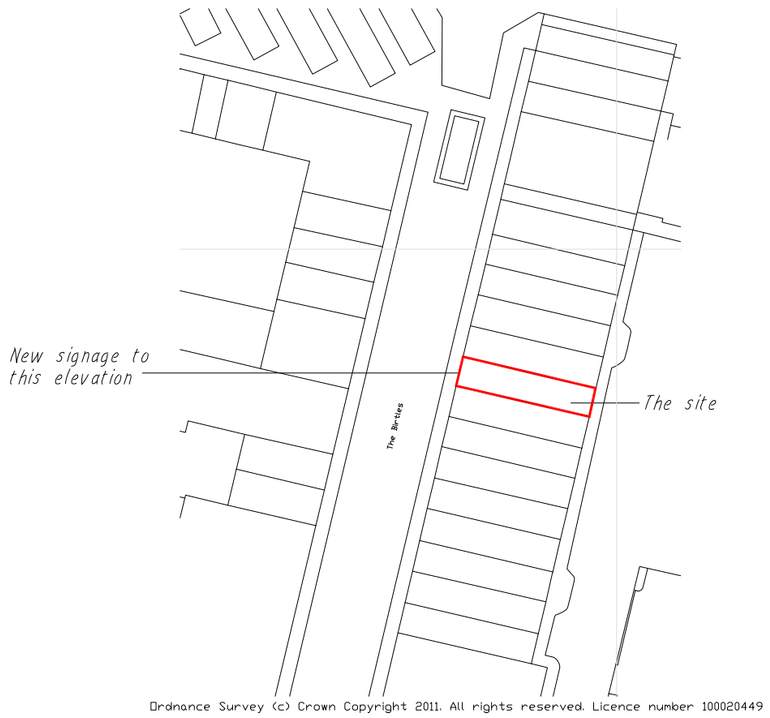


Site Location Plan 1:1250

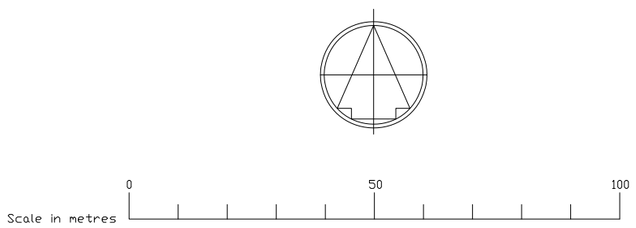



Block Plan 1:500

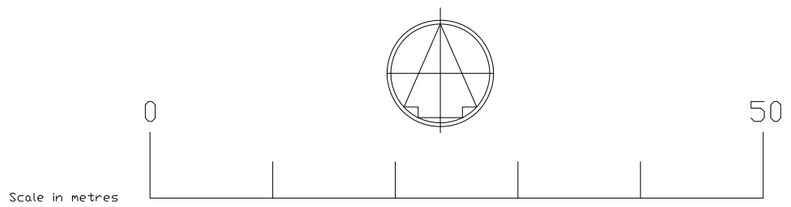

Paul Upfield & Associates Ltd
16 Westhorpe Lane, Byfield, Daventry, Northants. NN11 6XB
Tel: 01327 262072 Fax. : 01327 262686 Mobile: 07815 090601
Email address:paulupfieldassoc@btinternet.com

Client
Phones 4U Ltd

Project
Replacement signage
18b The Birtles
Wythenshawe
M22 5RF

Title
As proposed

Scale 1:50 @ A2 size | Date Jan 2011 | By PUp

Drawing Number PU1776/03 | Rev