Car Parking Plan (off-road parking available shaded)

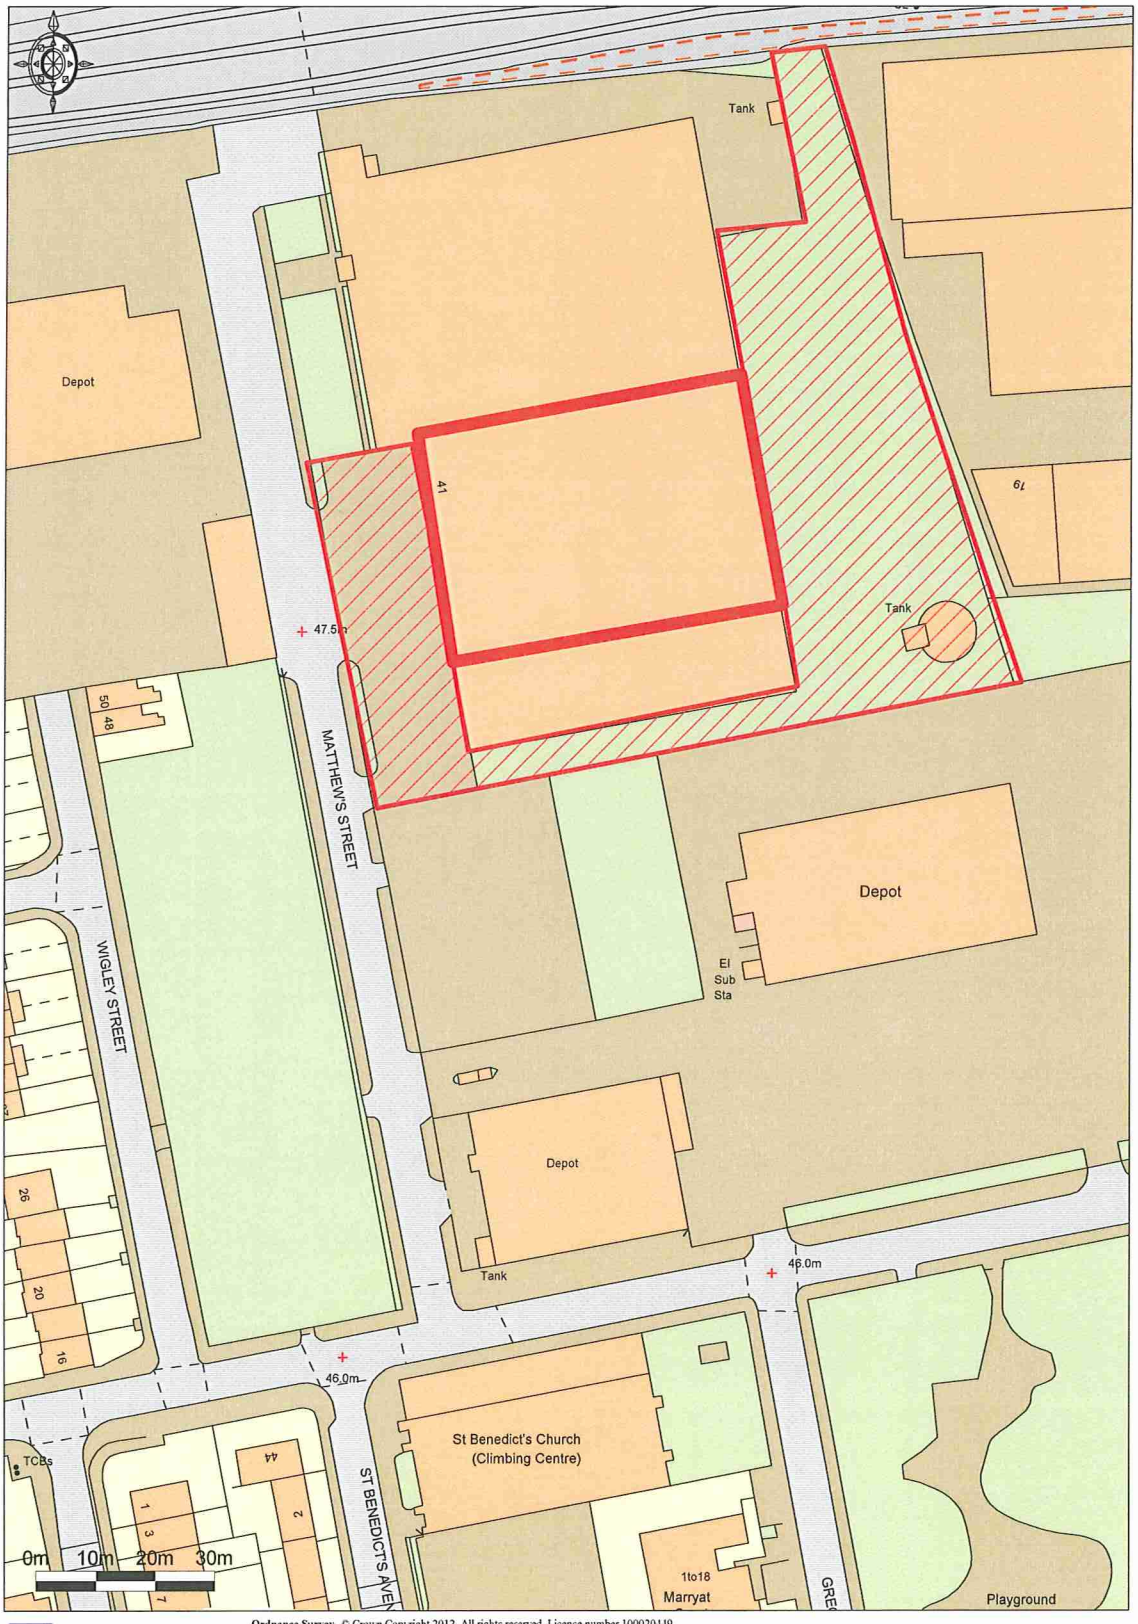

Ordnance Survey © Crown Copyright 2012. All rights reserved. Licence number 100020449.
Getmapping plc 2012. Plotted Scale - 1:1250

Promap®