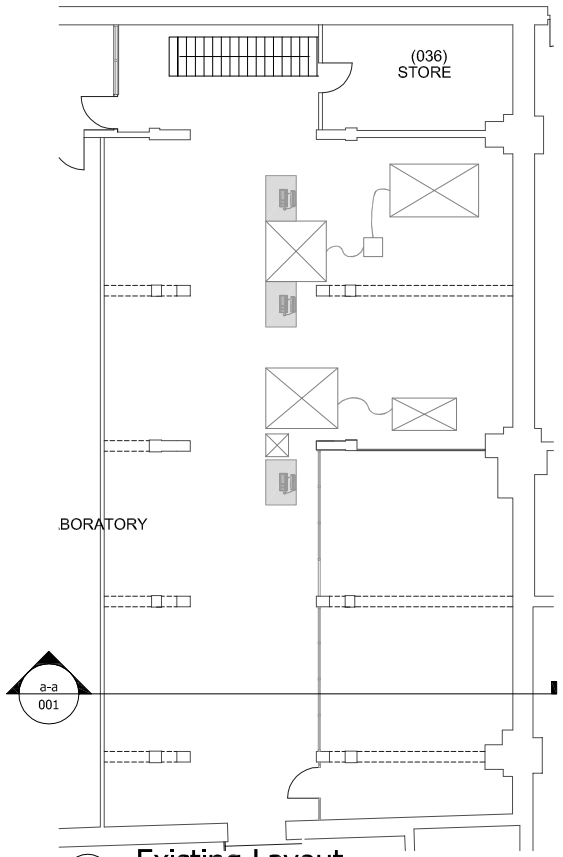

1 Existing Layout
Scale: 1:200

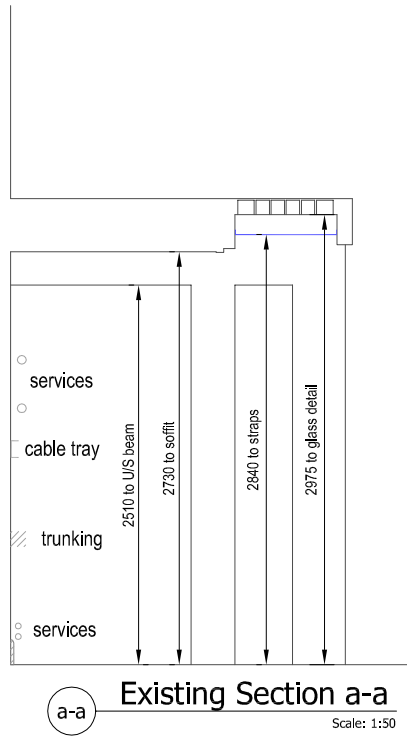

a-a Existing Section a-a
Scale: 1:50

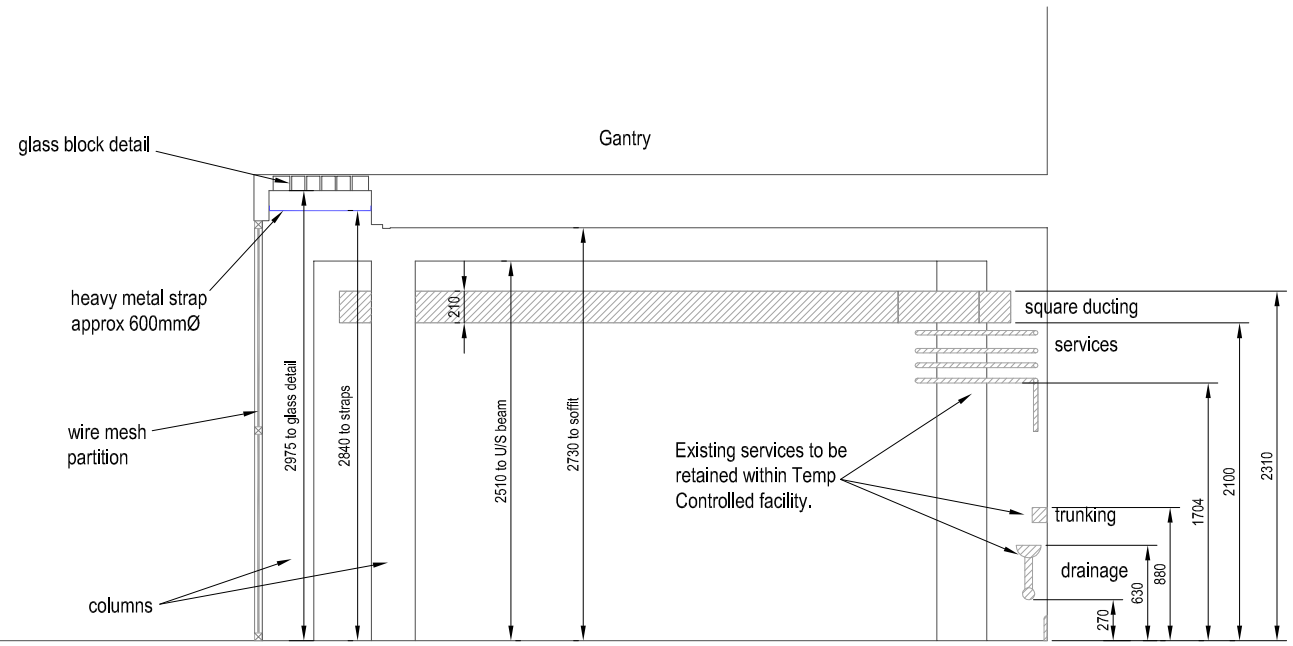

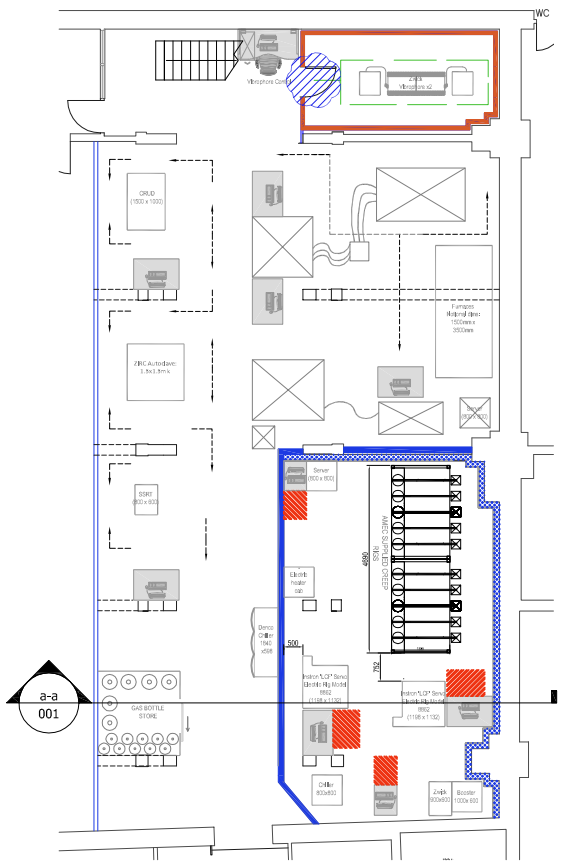

2 Proposed Layout
Scale: 1:200

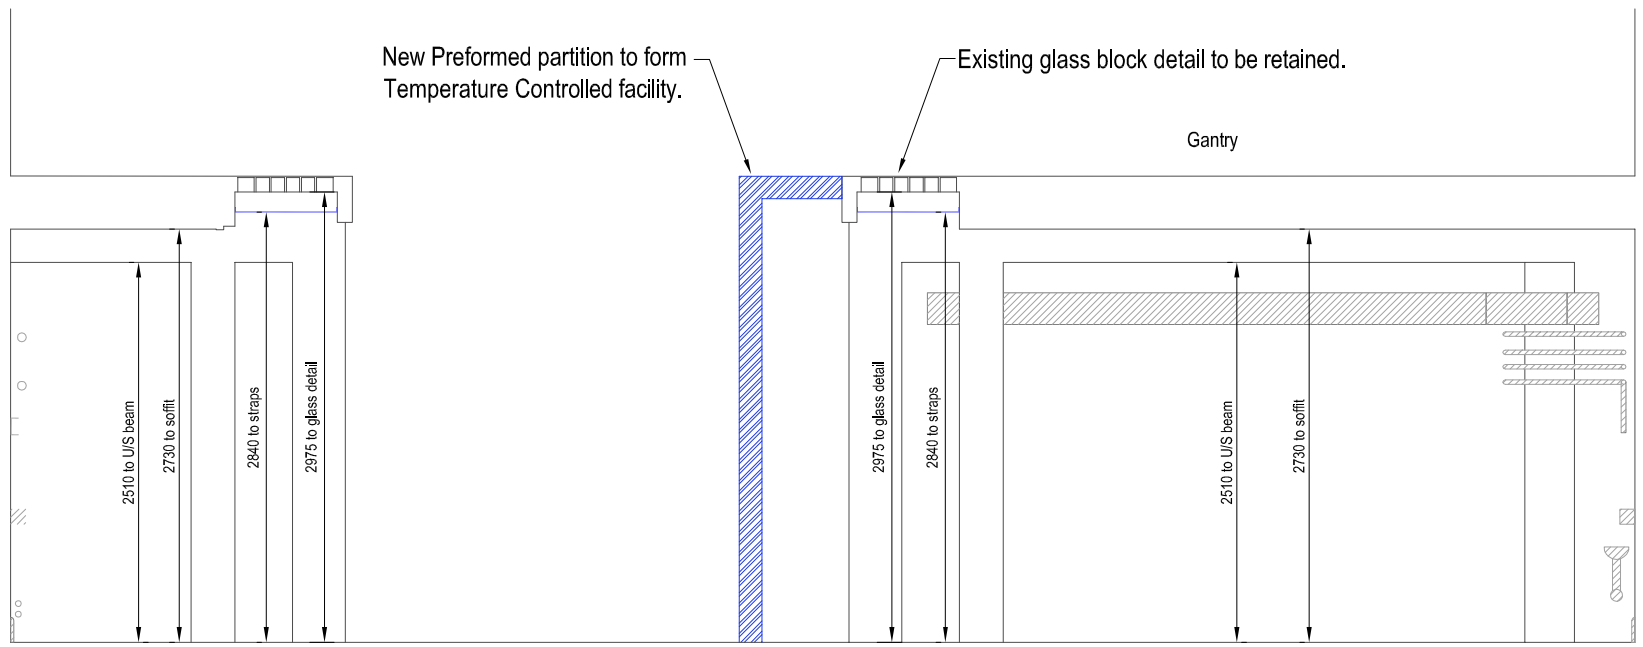

a-a Proposed Section a-a
Scale: 1:50

RLB | Rider Levett Bucknall

DO NOT SCALE THIS DRAWING, CHECK ALL DIMENSIONS ON SITE

This drawing is to be read in conjunction with all relevant specifications and drawings issued. For discrepencies or ommissions contact Rider Levett Bucknall.
The contractor is to check and verify all building and site dimensions and check levels before work commences

© Rider Levett Bucknall UK Limited.

This drawing is to be read in strict accordance with the Schedule of Works & associated documents.

Date:	Revision:	Dr:

Client: University of Manchester

Drawing Issue: TENDER

Project: Dalton Nuclear Lab
Sackville Building

Drawing Title: Sections

Scale:	Drawing Nr:		
as stated @ A3	5086-071-008		
Revision:	**Drawn:**	**Authorised by:**	**Date:**
-	HC	SB	AUG 12

Drawing Ref: 5086-071-008

8 Exchange Quay
Salford Quays
Manchester
United kingdom
M5 3EJ

Tel : +44 (0)161 868 7700
Fax : +44 (0)161 868 7701
Email :
WEB : www.rlb.com

RLB | Rider Levett Bucknall

Drawing Nr: 5086-071-008

Drawing Title: Sections

Project: Dalton Nuclear Lab

Client: University of Manchester