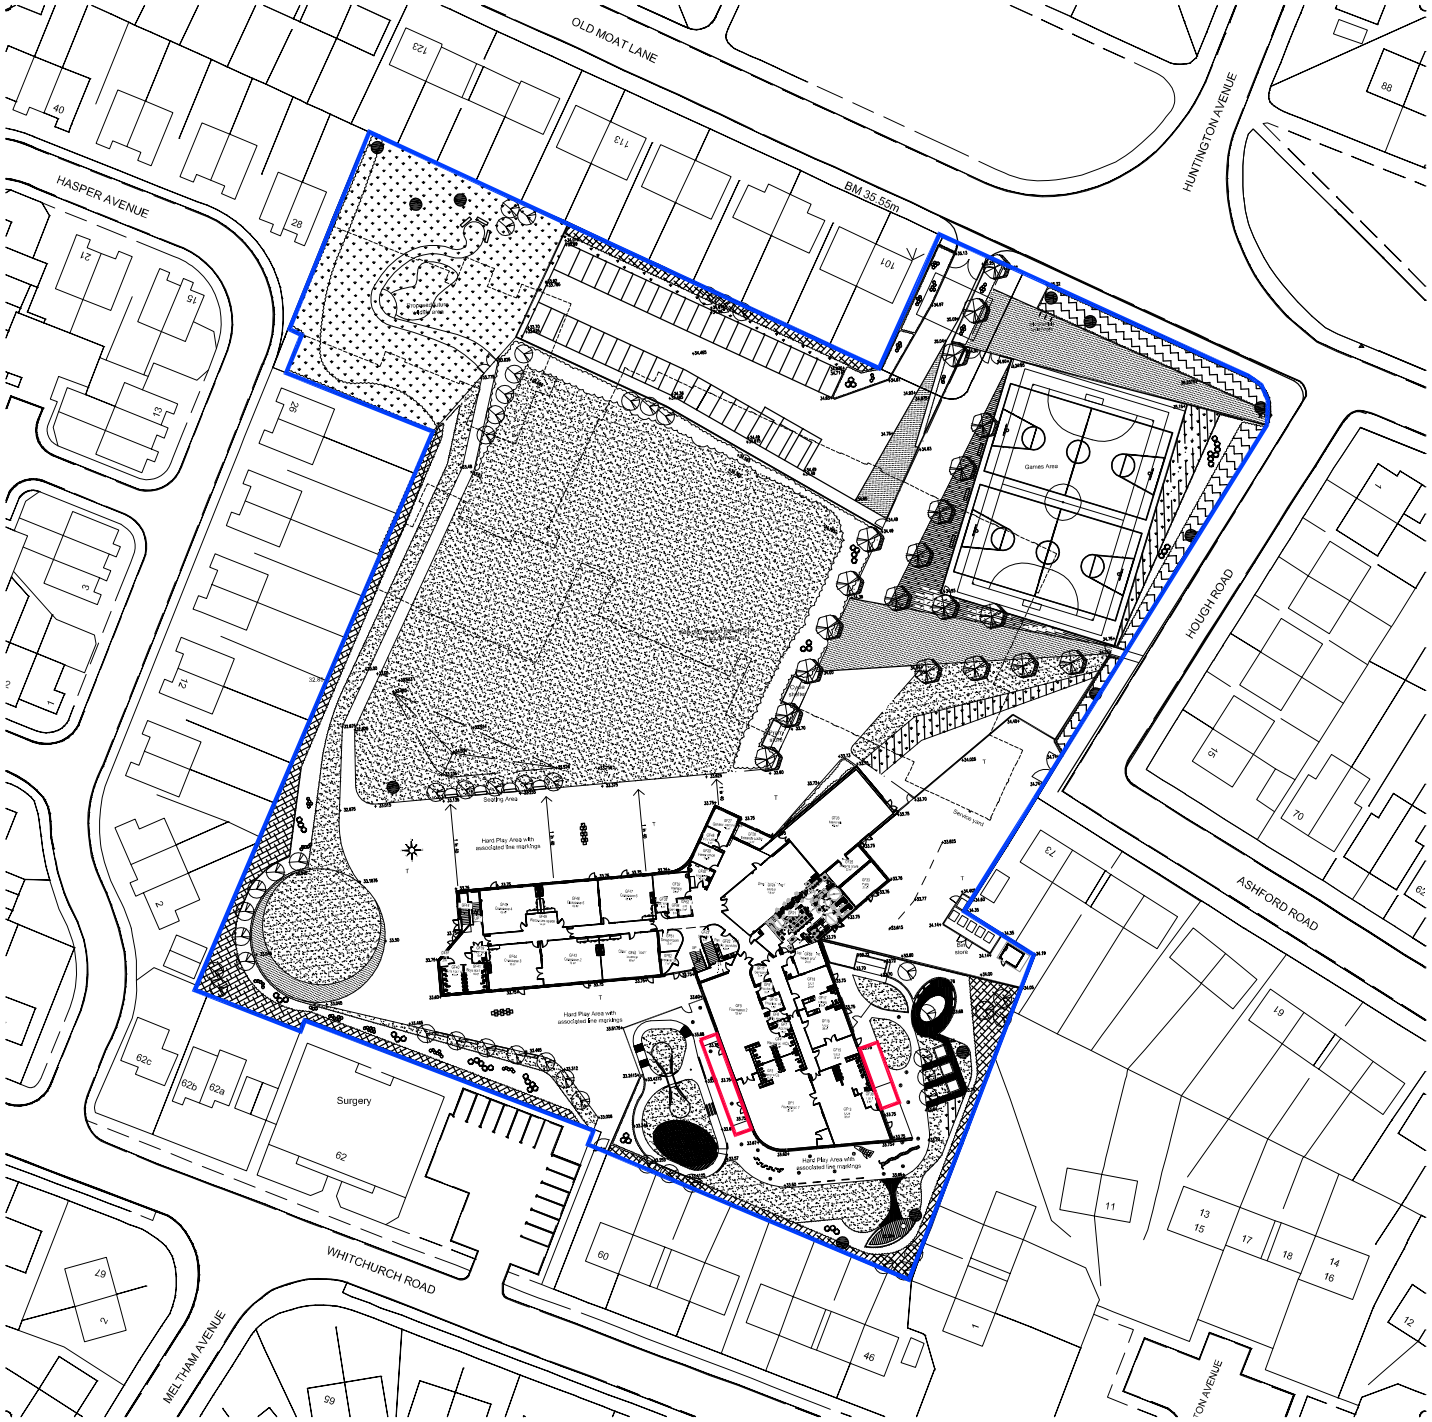


Old Moat Community Primary School

Old Moat Lane

Manchester

robinson architects

Job Reference :	Drawing Number :	Revision :
05-149-RA	010	B

Drawn by :	Date :	Scale :
FP	28.09.2010	1:1250

Checked by :	Approved by :	Certificate Number FS40109

1-2 Merchant's Quay, Ashley Lane, Shipley,

Tel: +44 (0) 1274 532 500
Fax: +44 (0) 1274 534 000
email: architects@robinsongroup.co.uk
web: www.robinsonarchitects.co.uk