

REAR ELEVATION

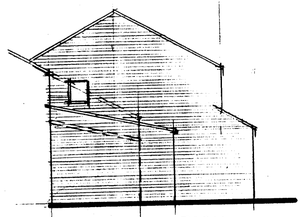

SIDE ELEVATION

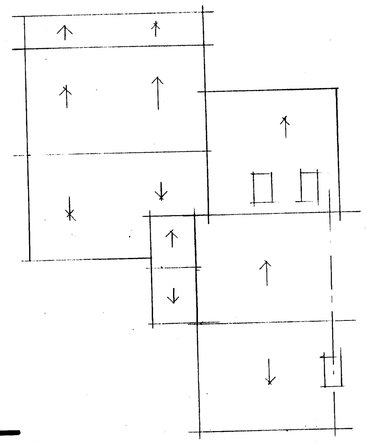

ROOF PLAN

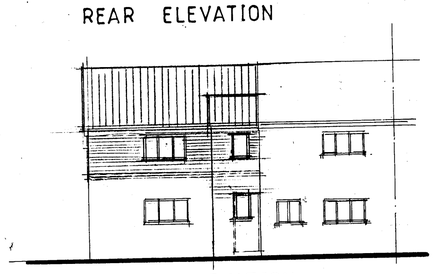

FRONT ELEVATION

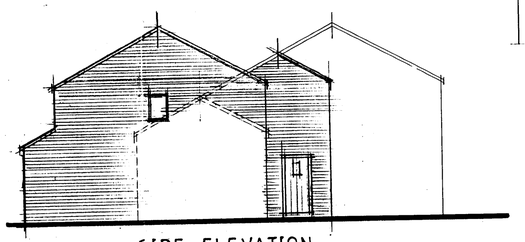

SIDE ELEVATION

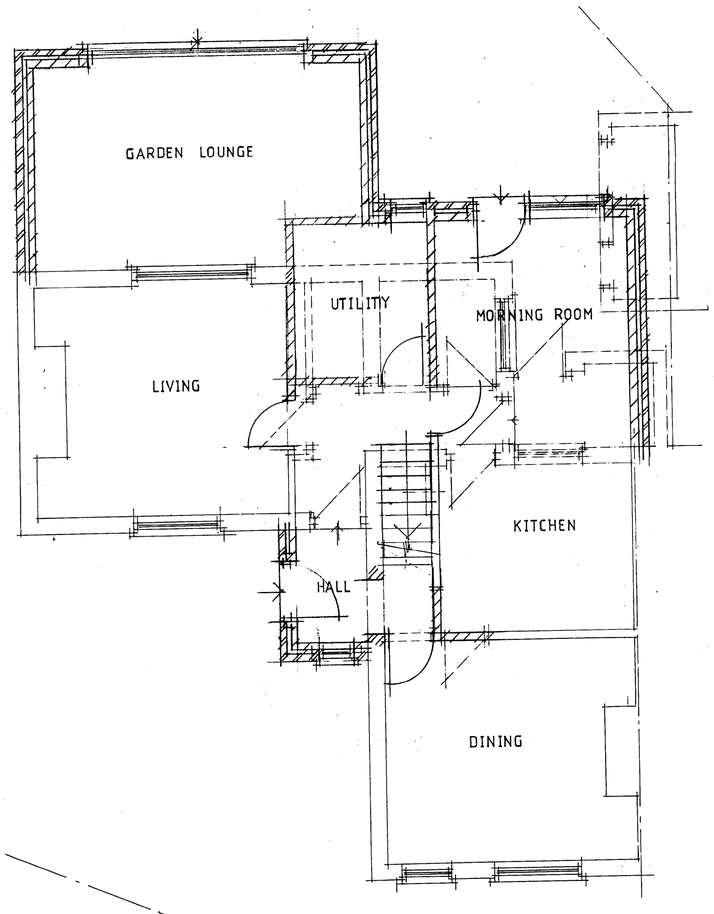

GROUND FLOOR PLAN

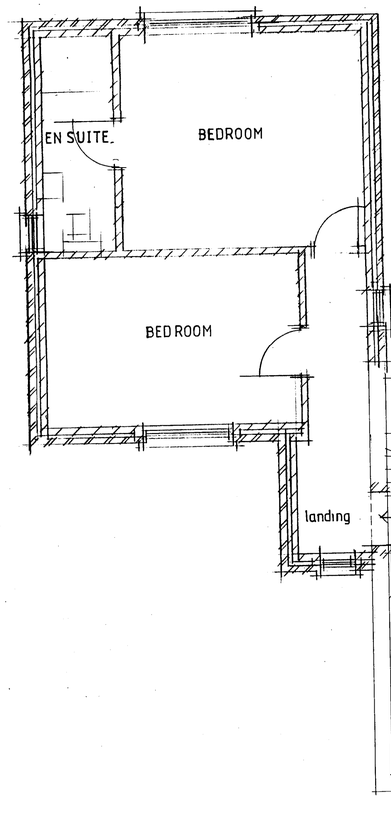

FIRST FLOOR PLAN

This drawing is sole copyright and should not be copied or reproduced without prior consent.
Do not scale off this drawing.
All dimensions are to be checked on site.

NOTES:
1/ EXTERNAL FINISHES
Roof : SLATES TO MATCH EXISTING
WALLS : FACING TO MATCH EXISTING

REVISION

CLIENT
K McGEE
17 LONGLEY LANE
NORTHENDEN M22 4JL

JOB TITLE
ONE & TWO STOREY EXTENSIONS

DRG. TITLE
GENERAL ARRANGEMENT DRAWING

HOLBOROW ORMESHER + Limited
architectural & interior design
Station House
Adams Hill
Knutsford
Cheshire WA16 6DN
telephone : 01565 652275
facsimile : 01565 750501

PLANNING
RECD - 4 JUN 2008

ISSUE	ORIGINAL	1	2	3	4	5	6	7
REVISION								
DATE								
DRAWN								
CHECKED								
APPROVED								

SCALE 1:50 1:100

DRAWING NUMBER 812/08/01

M 534554 R