


© James Darwent Architecture. To be read in conjunction with the specification and all relevant drawings. Contractor to check all dimensions on site and inform architect in writing of any inaccuracies to drawings. Do not scale from this drawing. All noted dimensions in MM unless stated otherwise. To be read in conjunction with all other architects and engineers drawings

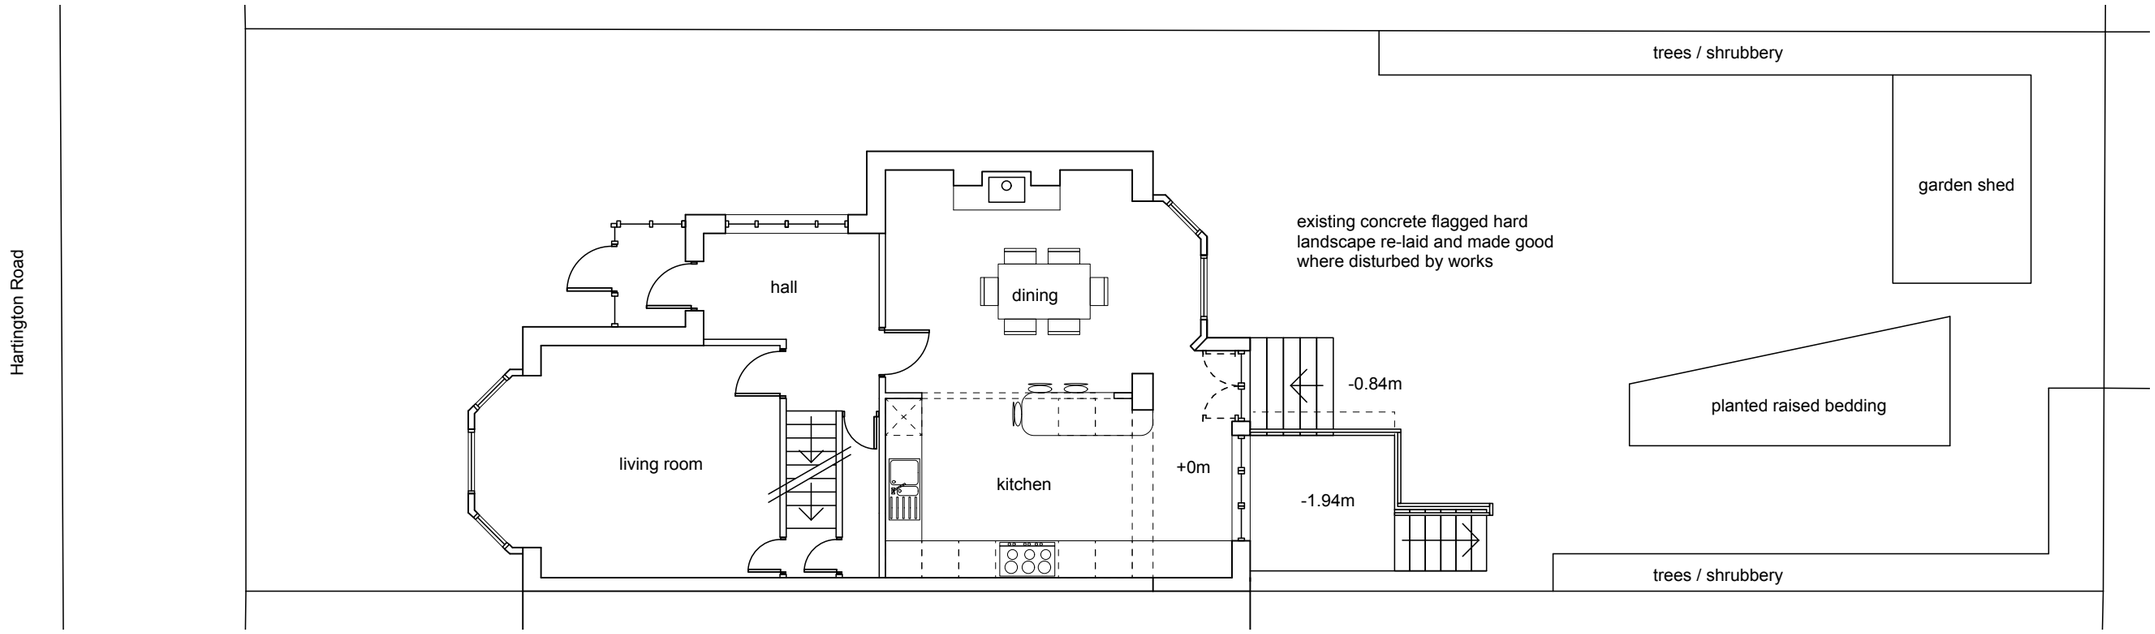


Proposed ground floor plan

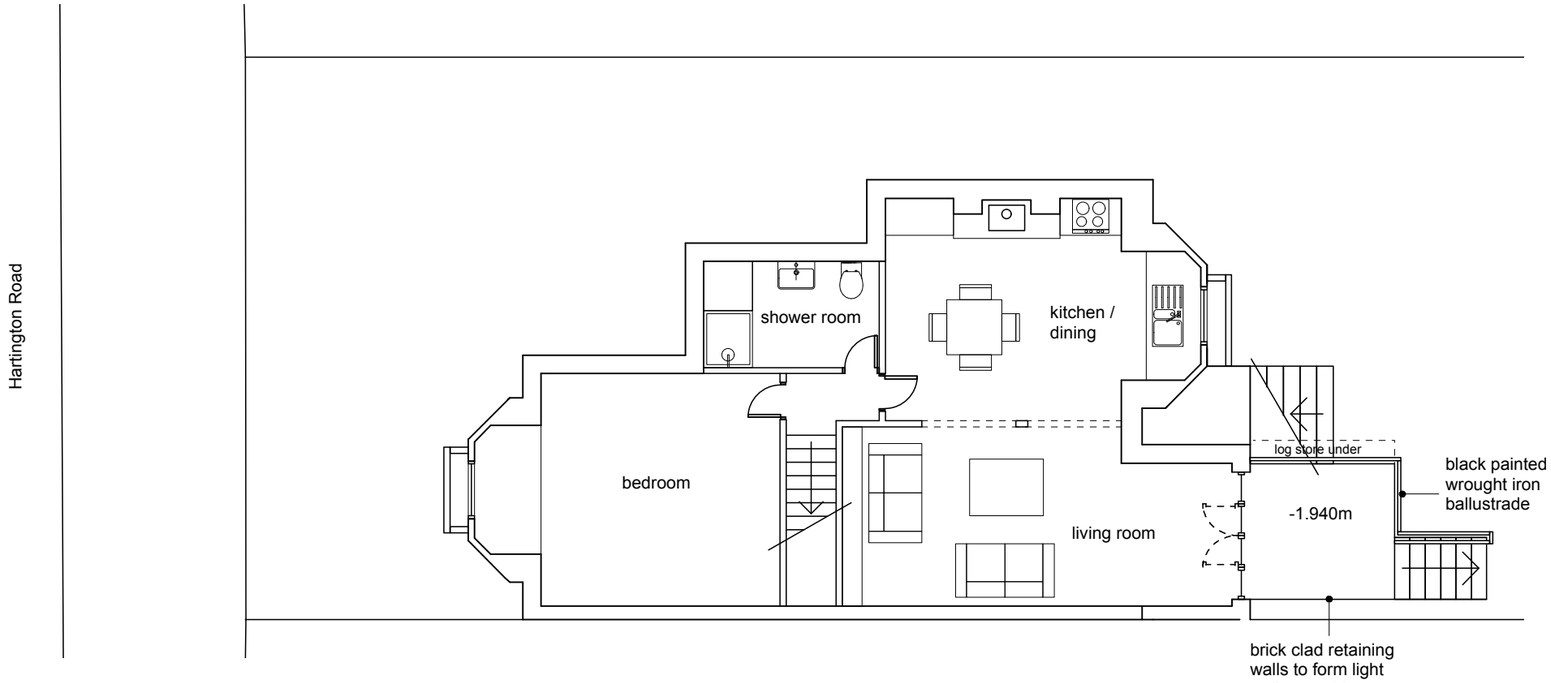


Proposed basement floor plan

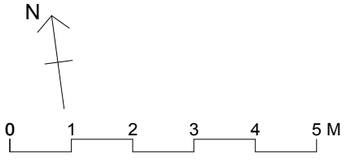


james darwent architecture
The Island, Castleton, Hope Valley, Derbyshire, S33 8WN
t 07771680029
e info@darwentarchitecture.co.uk

| | | | |
|---|---|---|---|
| PROJECT: 13 Hartington Road, Chorlton | | | |
| CLIENT: Sarah Wood & Richard White | | | |
| DWG. NO.: **WHC PL005** | **Proposed Plans** | REVISION: **-** | DRAWN BY: **JD** |
| DATE: June 2012 | ISSUE: Planning | 1:100 at A3 | |

© COPYRIGHT JAMES DARWENT ARCHITECTURE