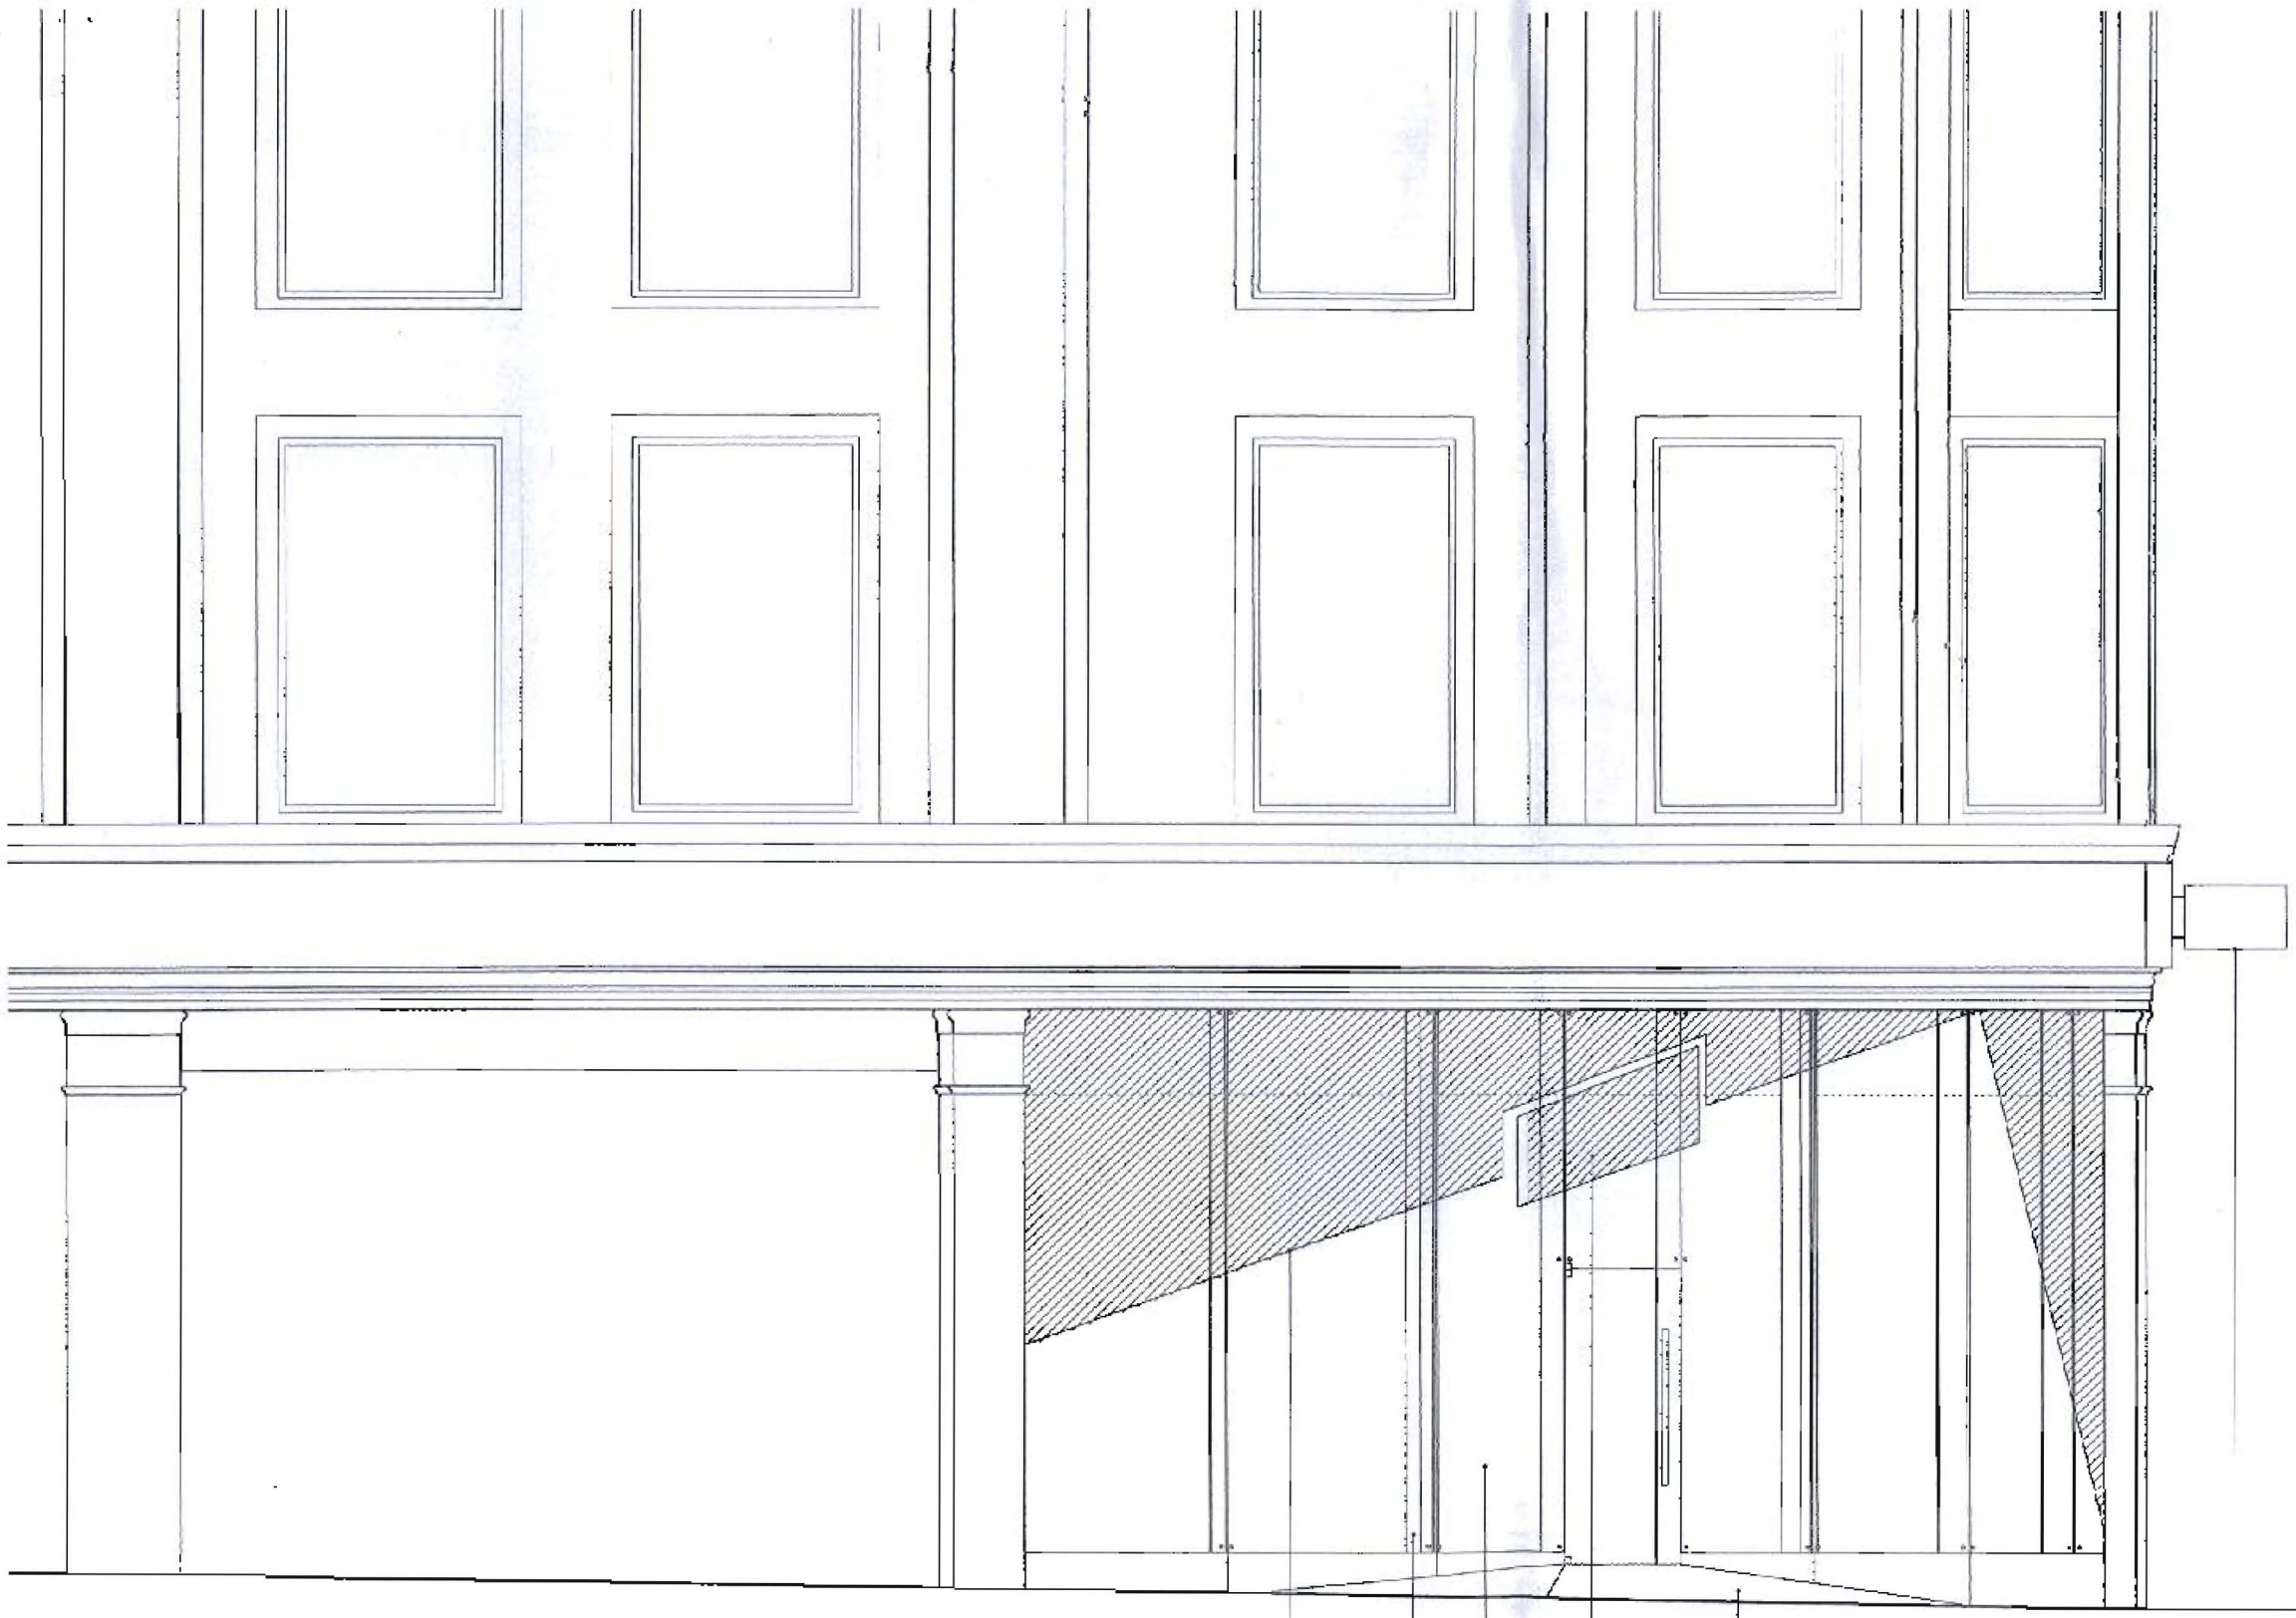


New level access

New internal signage lit from above

New frameless glass shop frontage

Existing columns exposed

Vinyl and internal signage shown indicatively

Replacement projecting sign - refer to 1325/400 for details

PLANNING
ACK'D
REPLIED
REC'D 18 MAY 2010
M
JJ
M
ECBACTION

description	date	rev
1.0 Replacement projecting sign indicated	May 10	A

STA Travel

Oxford Road, Manchester

Side Elevation
Proposed

job no. 1325
dwg no. P(201)
rev A
scale 1:50@A3
date Feb 10
drawn MGW

makinarchitecture
www.makinarchitecture.com
t 0161 236 0051
e architect@makinarchitecture.com

COPYRIGHT OF MAKIN ARCHITECTURE
DO NOT SCALE FROM THIS DRAWING
DIMENSIONS TO BE CHECKED ON SITE

SK sketch P proposal T tender C construction AB as built