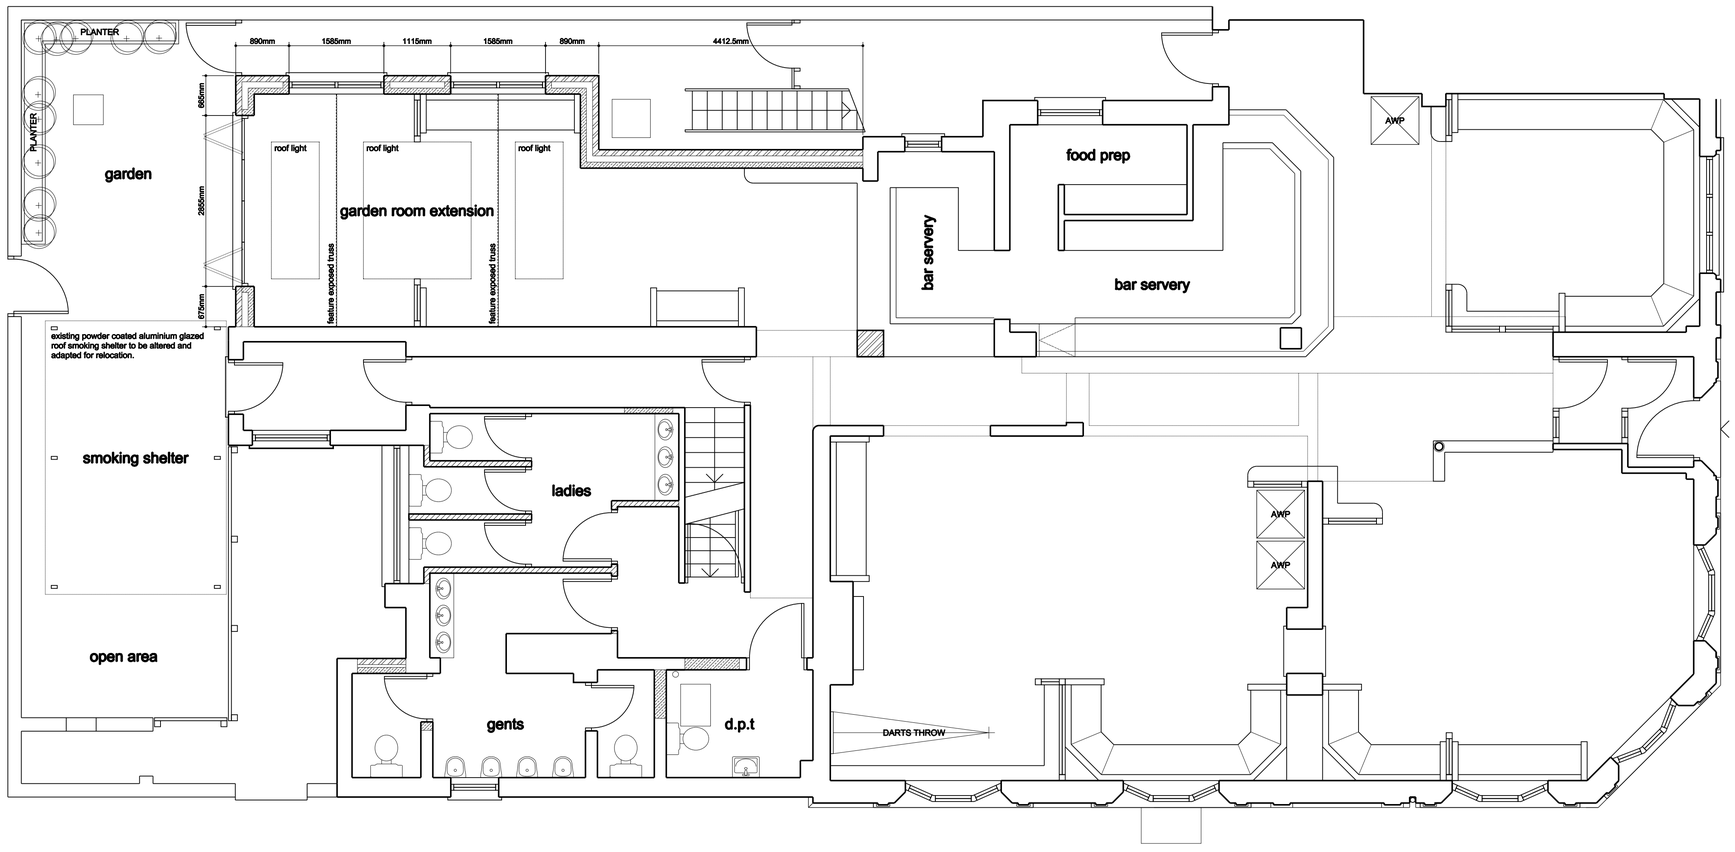


NOTES

Copyright Dickinson Waugh Architecture Ltd 2011. Reproduction not permitted without prior written consent.

Do not scale from this drawing. All dimensions are to be checked on site prior to commencement of work.


Deviation from this drawing will not be permitted without prior written consent.

REVISIONS

Rev	Description	Date

0m 1.0m 2.0m 3.0m 4.0m 5.0m
0.5m 1.5m 2.5m 3.5m 4.5m

proposed block plan. scale 1:500

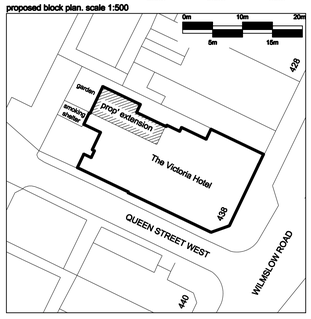

DICKINSON WAUGH ARCHITECTURE

Booths Hall, Chelford Road, Knutsford, Cheshire, WA16 8GS

T: 01565 759899 E: post@dwarchitecture.co.uk W: dwarchitecture.co.uk

CLIENT
hydes brewery ltd
46 moss lane west
manchester
m15 5ph

PROJECT
the victoria hotel
438 wilmslow road
manchester
m20 3bw

DRAWING TITLE
proposed ground floor plan
proposed site block plan

planning application drawing

PROJECT REF:	DRAWING REF:	SCALE:	DATE:	SIZE:
2352	pl03	1:50	april 2012	A1