Measurements

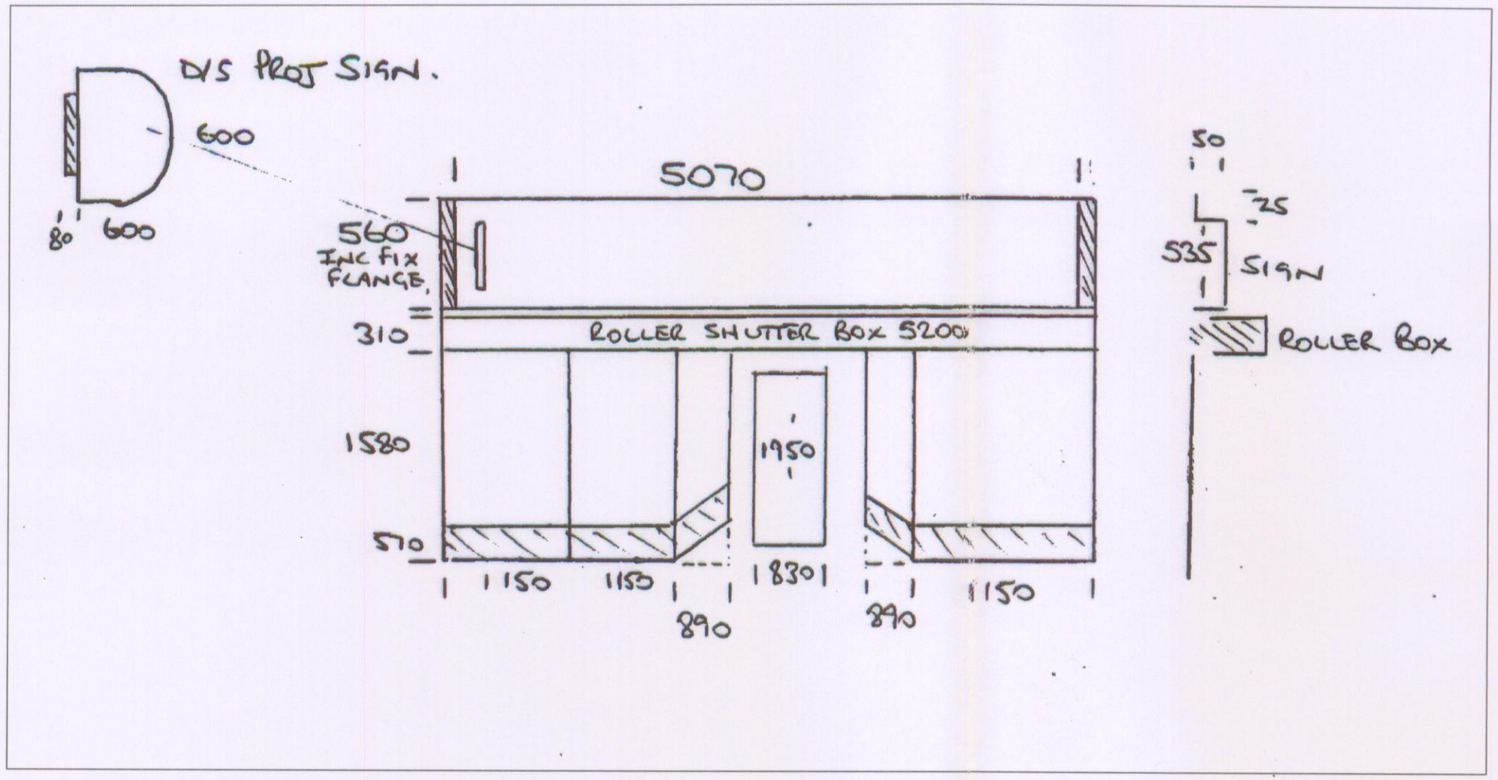

Co-operative Pharmacy Fascia Rollout Survey

Opening Hrs: 9-6 Mon - Fri 9-5 Sat 9-1
Store Manager: Dorna Ghashghaei Telephone: 0161 998 9088
Photographs taken Front & Back of unit: front NO signs fitted at back
Windows Measured: yes Vinylsapplied to Glazing is rear access available: outside
Colour of Shopfront: Blue white sign Material: Ali double glazing timber Condition: ok
Fascia Background Type: Stone work
Condition: Without removing sign unsure
Alarm Box Fascia: No
Security Camera on Fascia: No
Other: None
Illuminated Sign: Yes
Electrical Feed: Yes / illum working: Yes / Projector: Yes
Work Required out of hours: No
Parking Restrictions to Front of Store: None, Park outside shop
Centre Management:
Surveyor: Shaun Anderson

The co-operative

Drawing Information

Client:
Co-op Pharmacy
Address:
23 Bowland Rd,
Baguley
Manchester M23 1JP
Drawing Number:
08-2901
Drawn By:
TB
Saved as:
J:cooppharmacy/5574/08-2901/manchester
Date:
15/04/08
Scale:
A3
Notes:
ON EXISTING SIGN THERE IS NO FIXING FLANGE AT THE BOTTOM ROLLER SHUTTER BOX UNDER SIGN.

Revision:

PLANNING
ACK'D
REPLIED
RECD 2 2 MAY 2008
M — INIT RECD — DATE
M
M
FOIL ACTION

Approved:	Date :	Revision :

NOTE: ALL DIMENSIONS & DETAILS ARE APPROXIMATE & SHOULD BE VERIFIED WITH SITE SURVEY.

BLAZE NEON LTD
UNIT 3 - 4 ARDEN PARK, ARDEN ROAD,
FRANKLEY, BIRMINGHAM. B45 0JA
Tel: +44 (0)121 457 7715 Fax: +44(0)121 453 9355
www.blazeneon.com e-mail: design@blazeneon.com

THE COPYRIGHT OF THIS DRAWING IS OWNED BY BLAZE NEON LIMITED AND IS NOT TO BE DISCLOSED TO OTHER PERSONS OR TO BE USED FOR MANUFACTURING PURPOSES WITHOUT PERMISSION.