
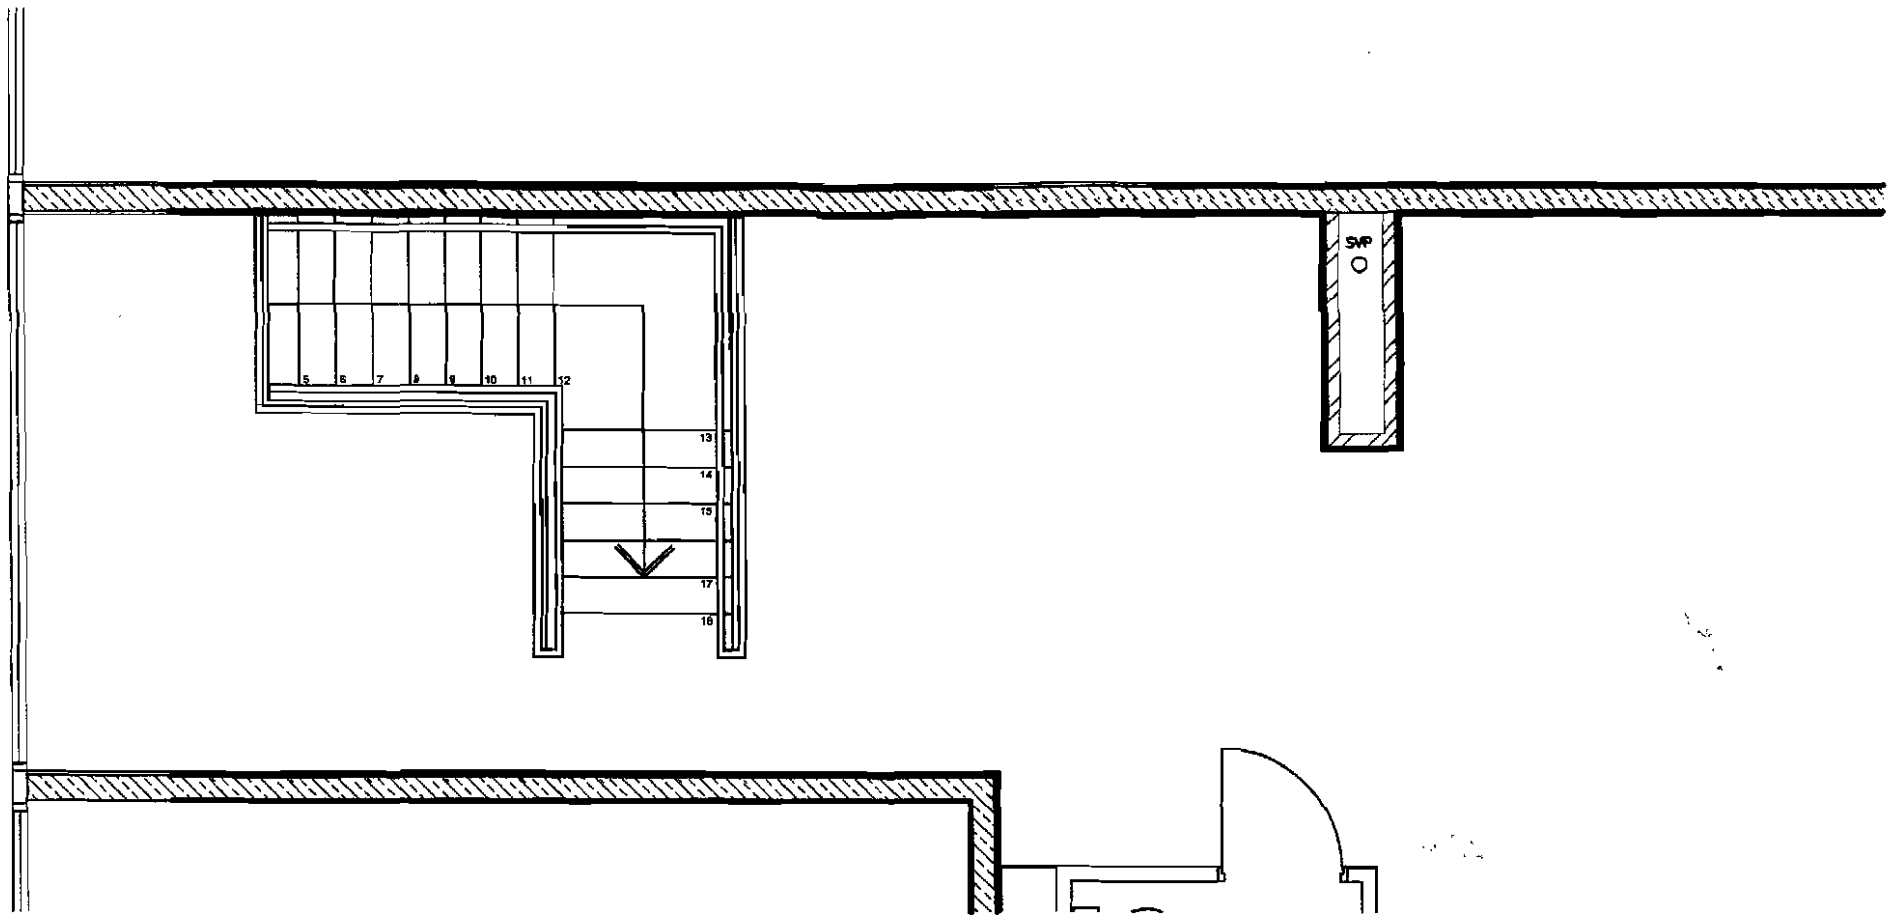


first floor plan

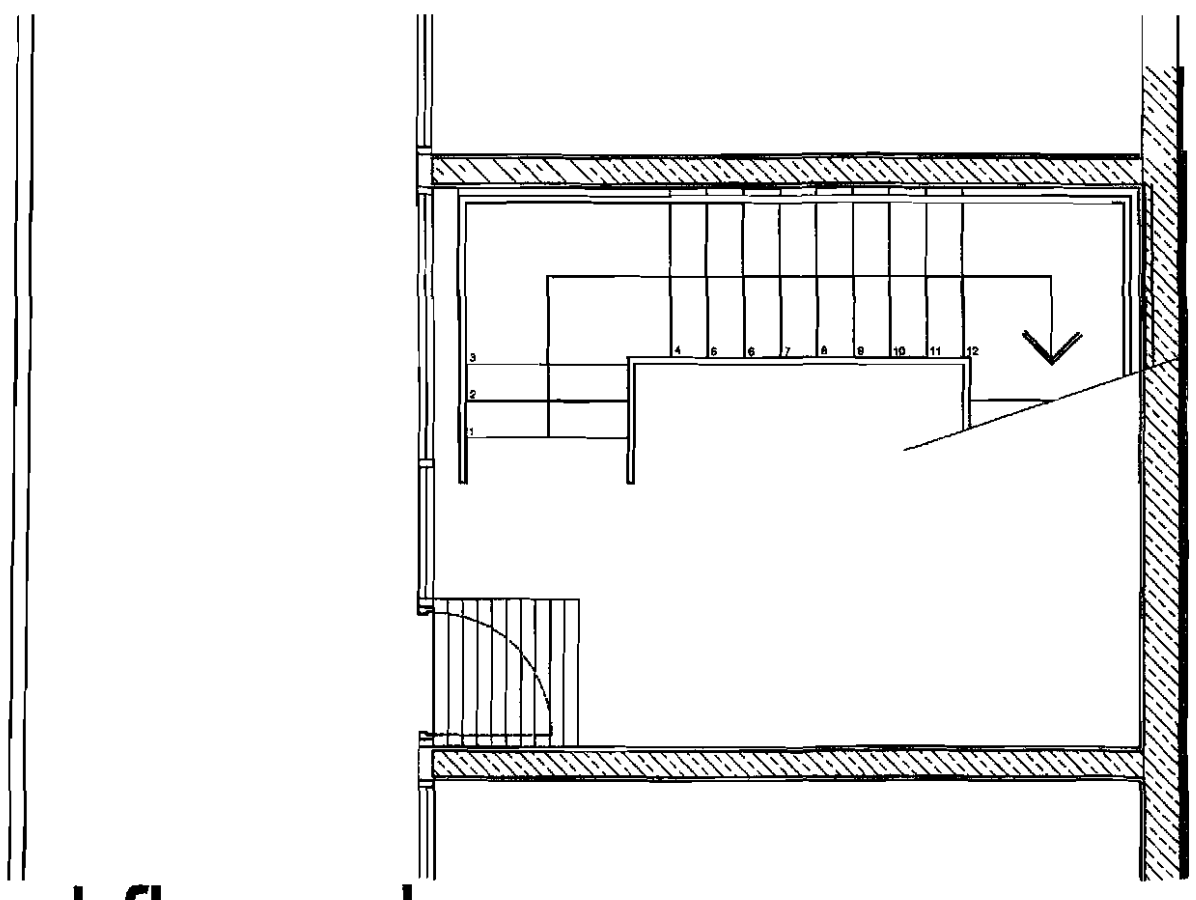

ground floor plan

PLANNING
14 AUG 2008
FOR ACTION

Scale 1:50

Submitted
Drawing No. 01