A1

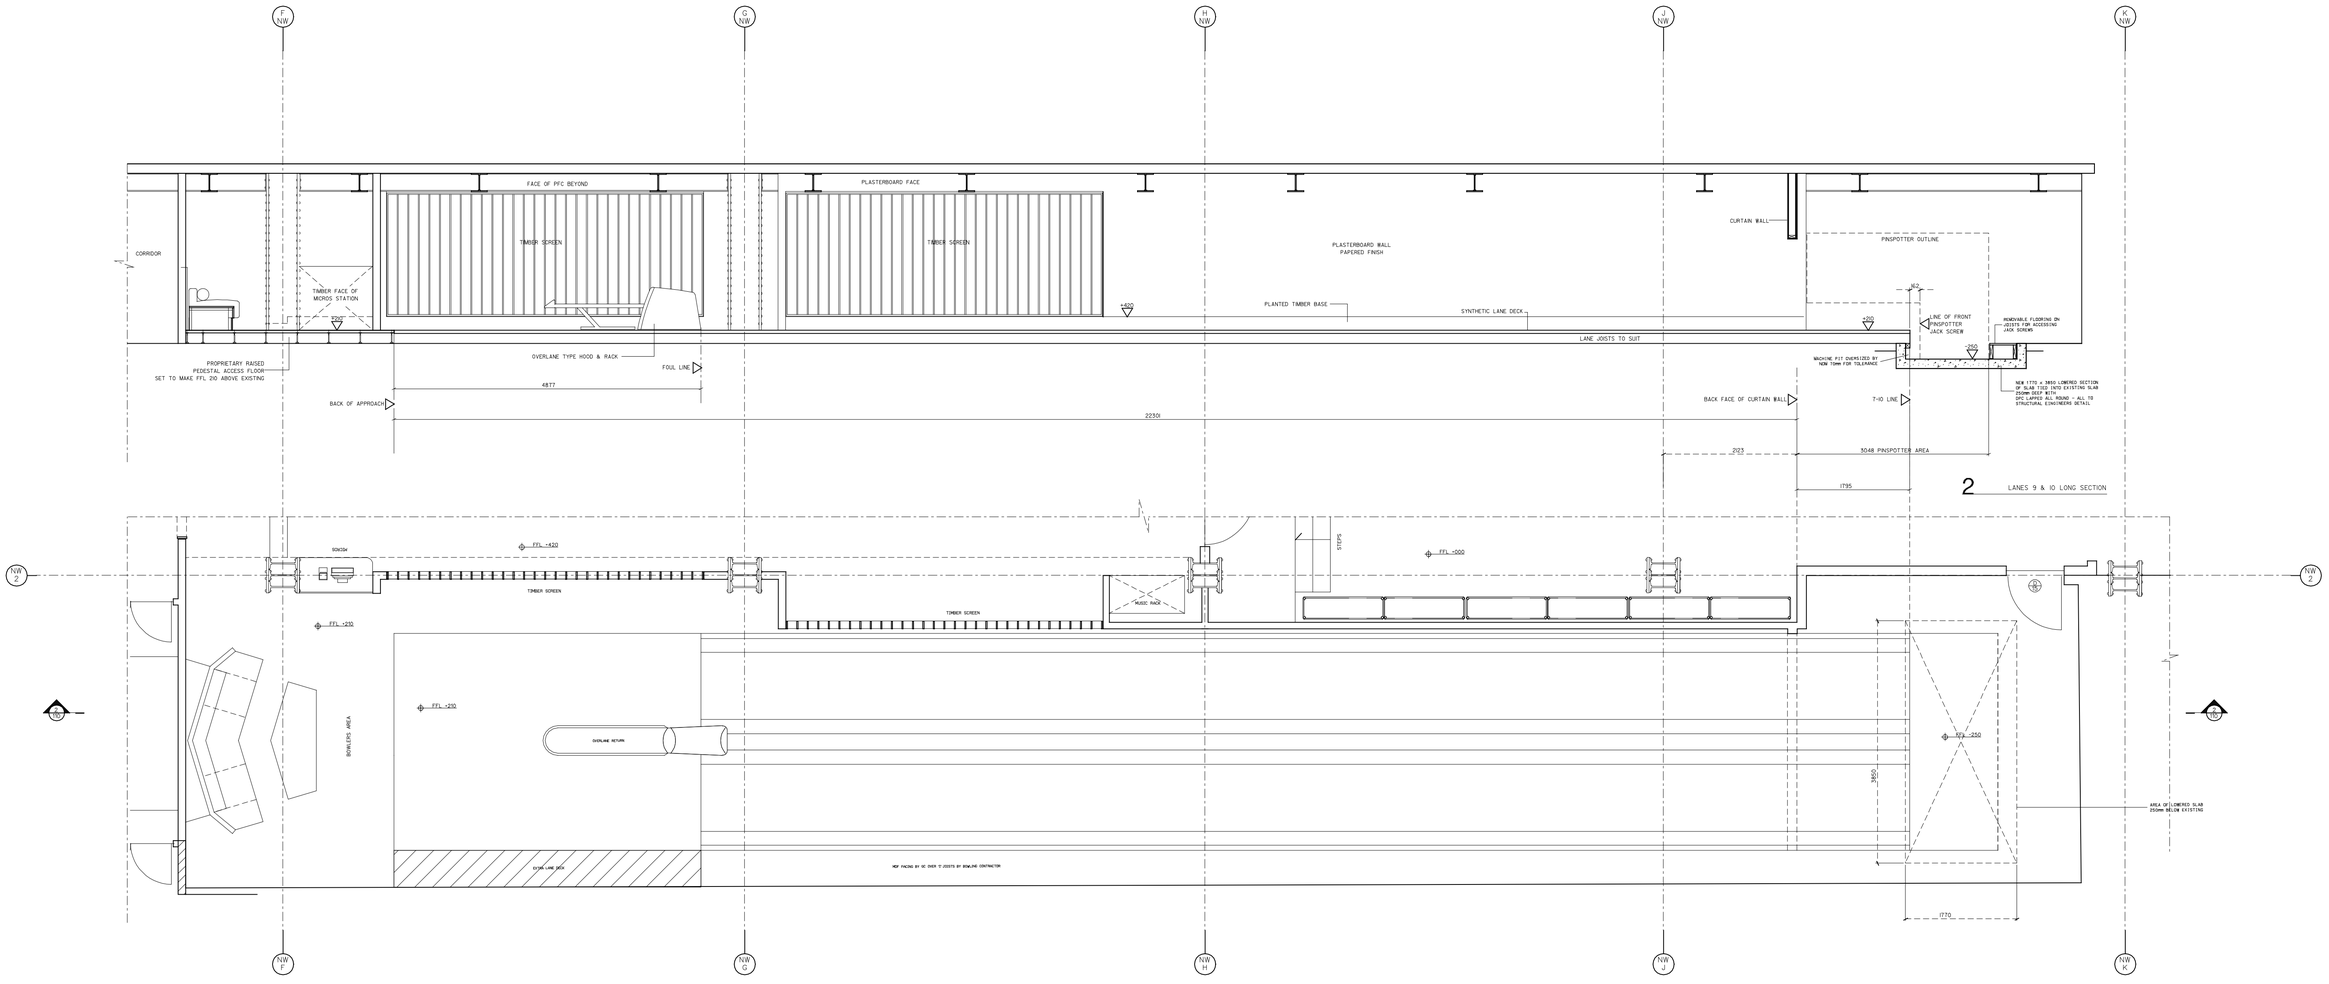

NOTES

REVISIONS

STATUS	PRELIMINARY	
	PLANNING	
	LICENSING	
	PRICING	
	CONSTRUCTION	
	AS BUILT	

JOB NUMBER 1107

PROJECT GREAT NORTHERN MANCHESTER

SHEET NAME LANES 9-10 SETTING OUT /STRUCTURAL ALTS

SHEET NUMBER 110

REVISION /

SCALE 1:50 @ A1

All Star Lanes