
761


DFA 2 - Visitor Access compliant

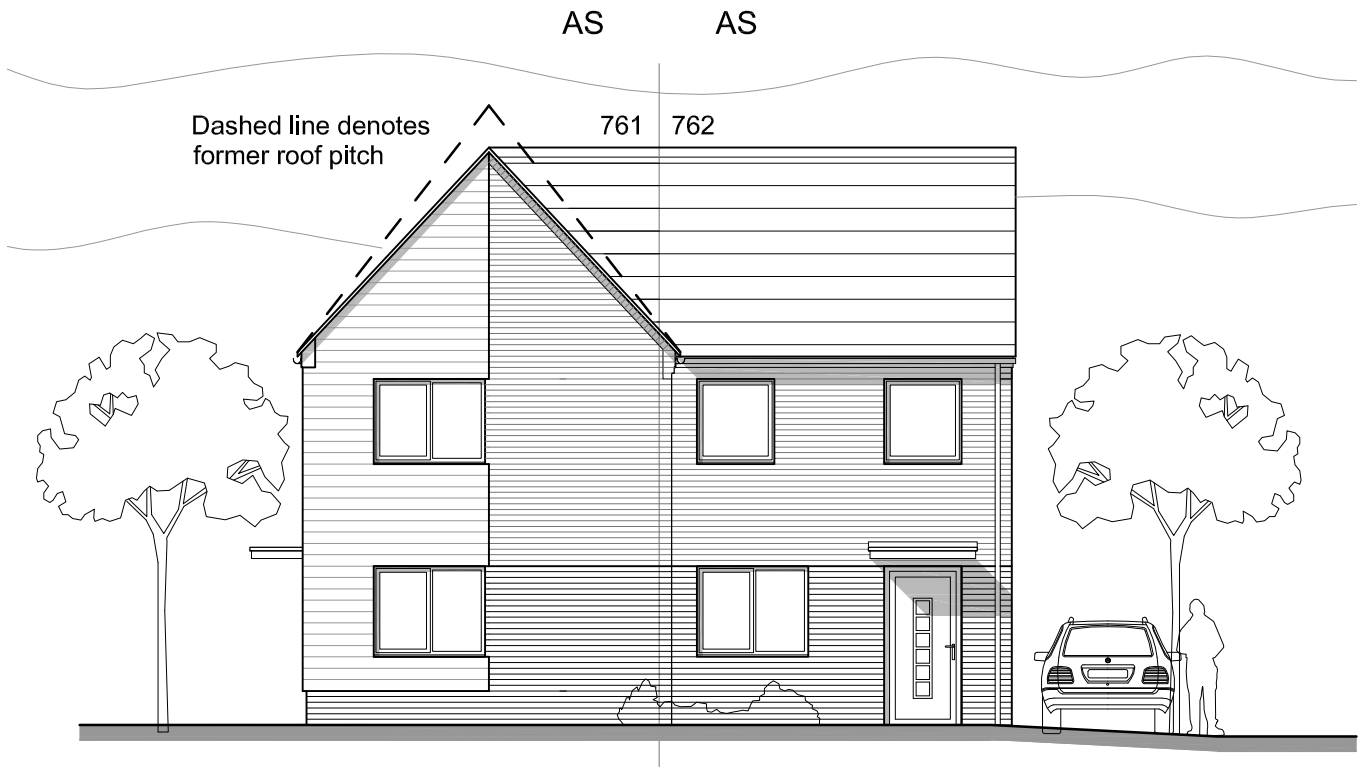


Front Elevation



Side Elevation

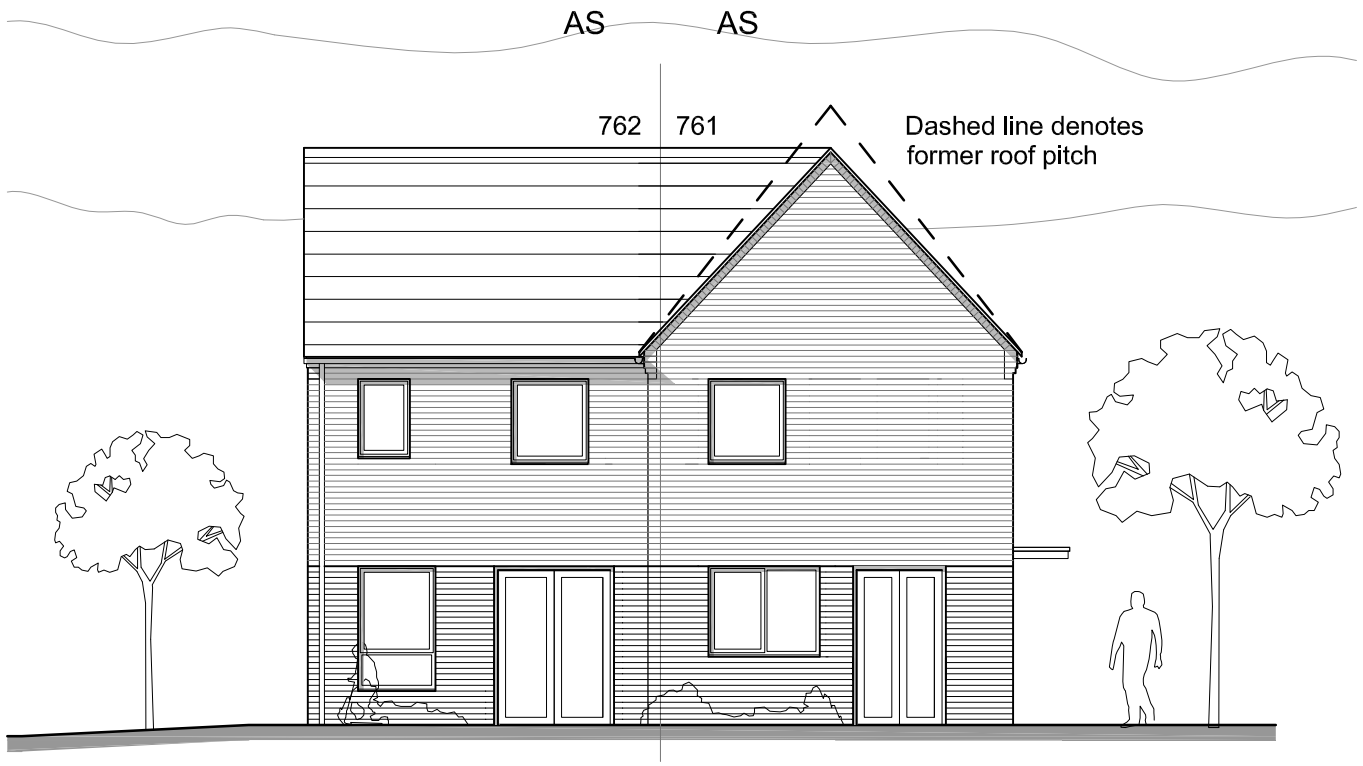

Rear Elevation

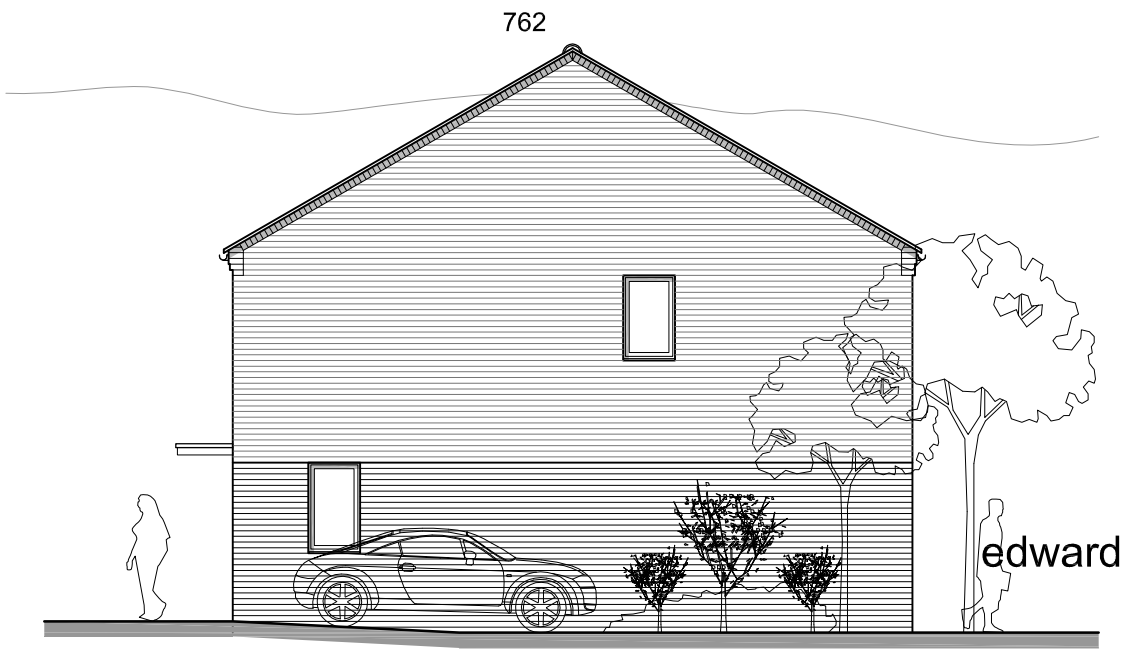

Side Elevation

Notes:
Sketch schemes may be based on plan information of unknown origin and is subject to verification and survey.
Contractors must verify all dimensions on site before commencing any work or shop drawings. This drawing is not to be scaled. Use figured dimensions only.
Building areas are liable to adjustment over the course of the design process due to ongoing construction detailing developments.

Subject to statutory approvals and survey.

50 40 30 20 10mm

Note

Photovoltaic panels following roof line to all dwellings to suit building orientation

Materials

- Red/brown multi clay facing brickwork with natural mortar
- Contrasting brickwork plinth with natural mortar
- Red/brown brick cills and corbels
- Grey interlocking concrete tiles
- uPVC windows, colour white
- uPVC doors, colour TBA
- Black uPVC rainwater goods
- Contemporary GRP canopy
- Timber effect cladding to feature corner

B	Roof pitch changed	07.09.11 cr
A	Window openings changed	28.04.11 cr

revisions
status Planning

edward architectural services ltd
prospect house 32 sovereign street leeds ls1 4bj t 0113 398 4000
www.eas-ltmited.co.uk

project Beswick Phase 2
client Gleeson Regeneration Ltd
title DFA 2 Visitor Access
House Type 761 Elevations

drawn cr checked ge date 17.01.11 scale 1:100@A3
job no 0270 drawing no PL-25 rev B

Z:\Projects\0270 (Beswick 2011 Redesign)\CAD\Drawings\02-Planning\House Types\House Type 761.dwg, PL-25