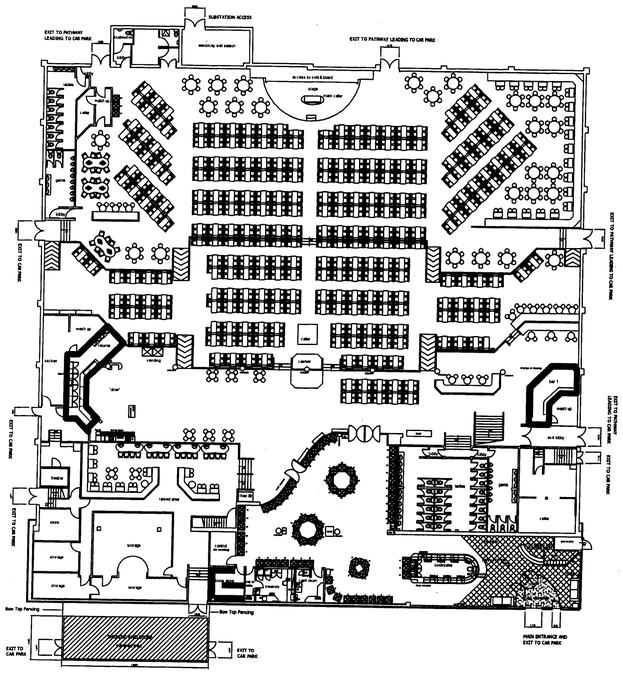

Site Plan
1:300

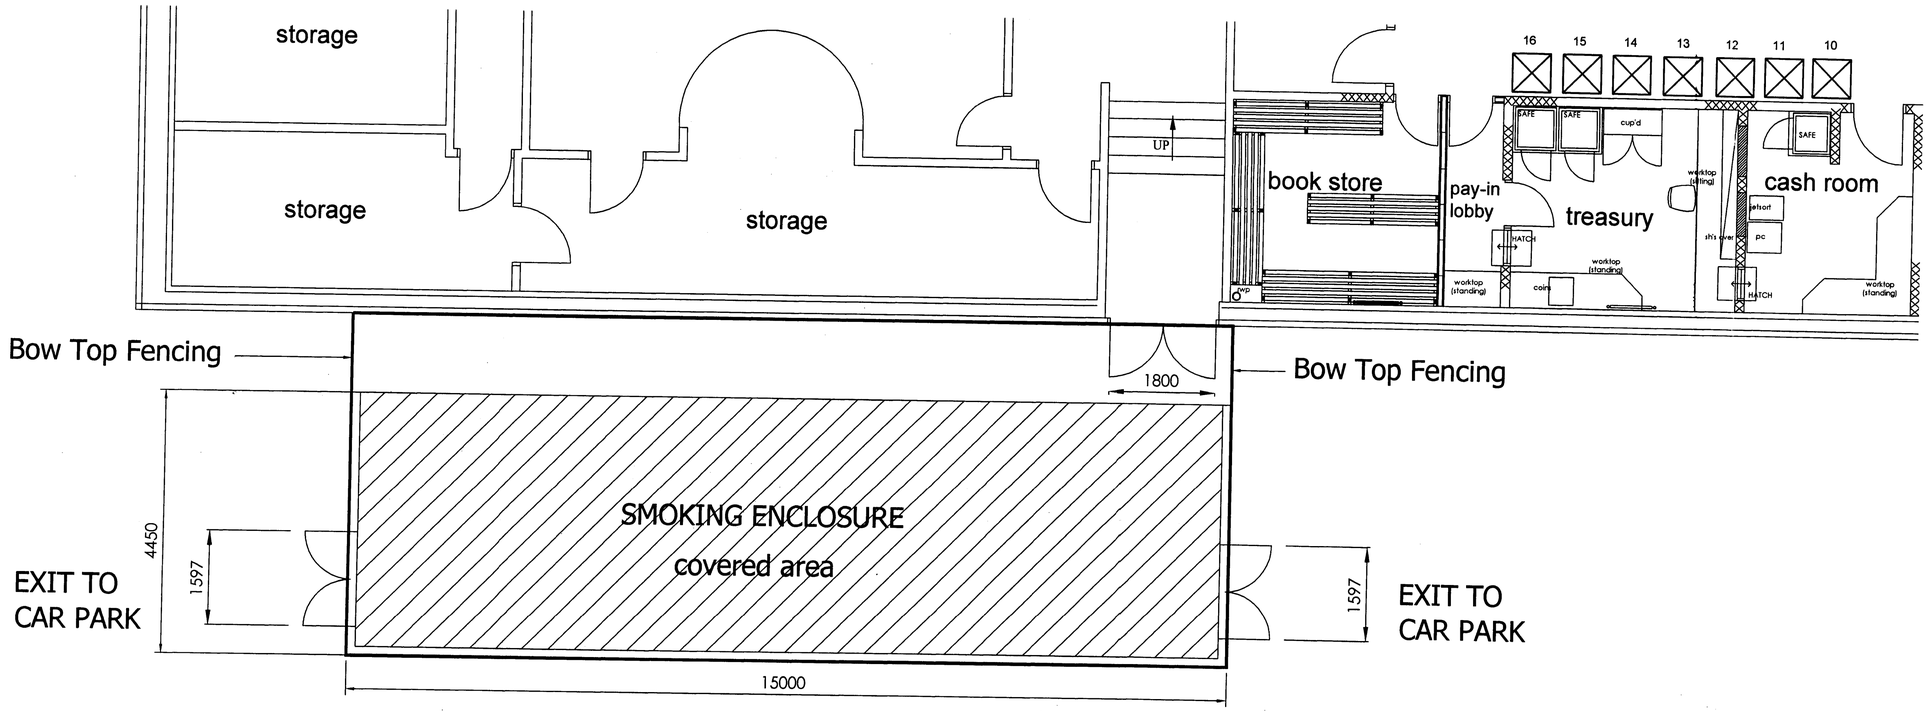

Proposed Smoking Shelter Plan
Area: 87sqm/936sqft

this drawing remains the property of fisch design limited and duplication of this drawing in whole or any part is strictly forbidden without prior written permission from fisch design ltd

all structural alterations are to be approved by a structural engineer

do not scale from this drawing. all dimensions to be checked on site

PLANNING
ACK'D
REPLIED
RECD - 6 MAY 2008

dwg no: **207-BV01** revision: -

client: **Gala Coral Group**

project: **Hyde Road**
Belle Vue
Manchester

title: **Proposed Smoking Shelter**

origin: **KG** checked:
scale: **1:50/300A1** date: **22.04.08**

fisch design

fisch design ltd suite3e north mill bridgefoot belper derbyshire de56 1yd
t.+44 (0) 1773 828222 f.+44 (0) 1773 880111
mail@fischdesign.co.uk www.fischdesign.co.uk