

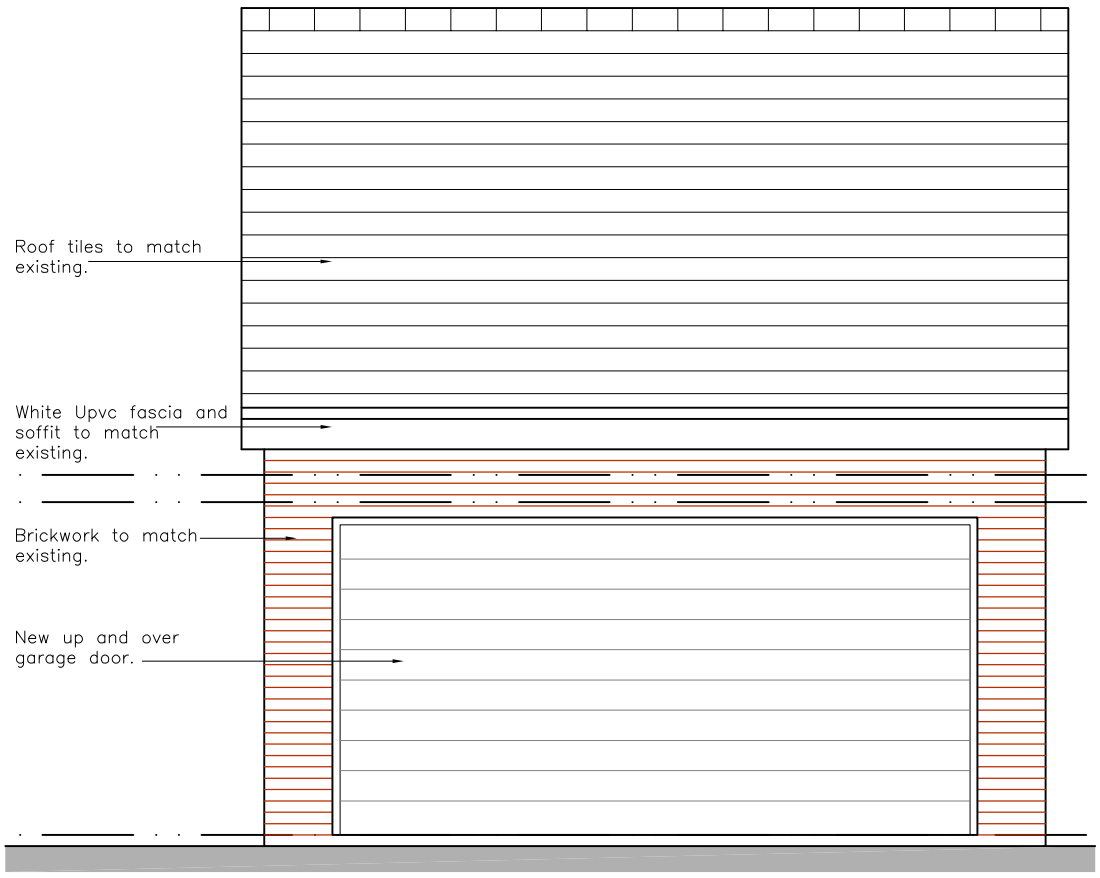



Front Elevation

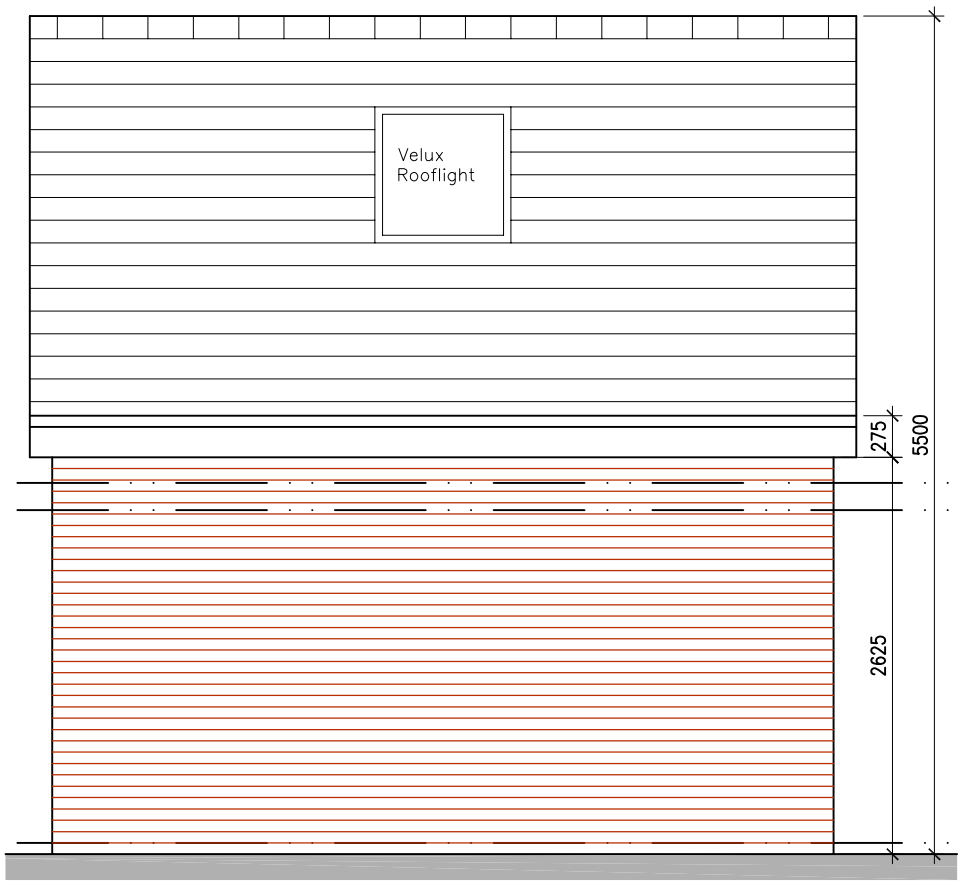

Rear Elevation

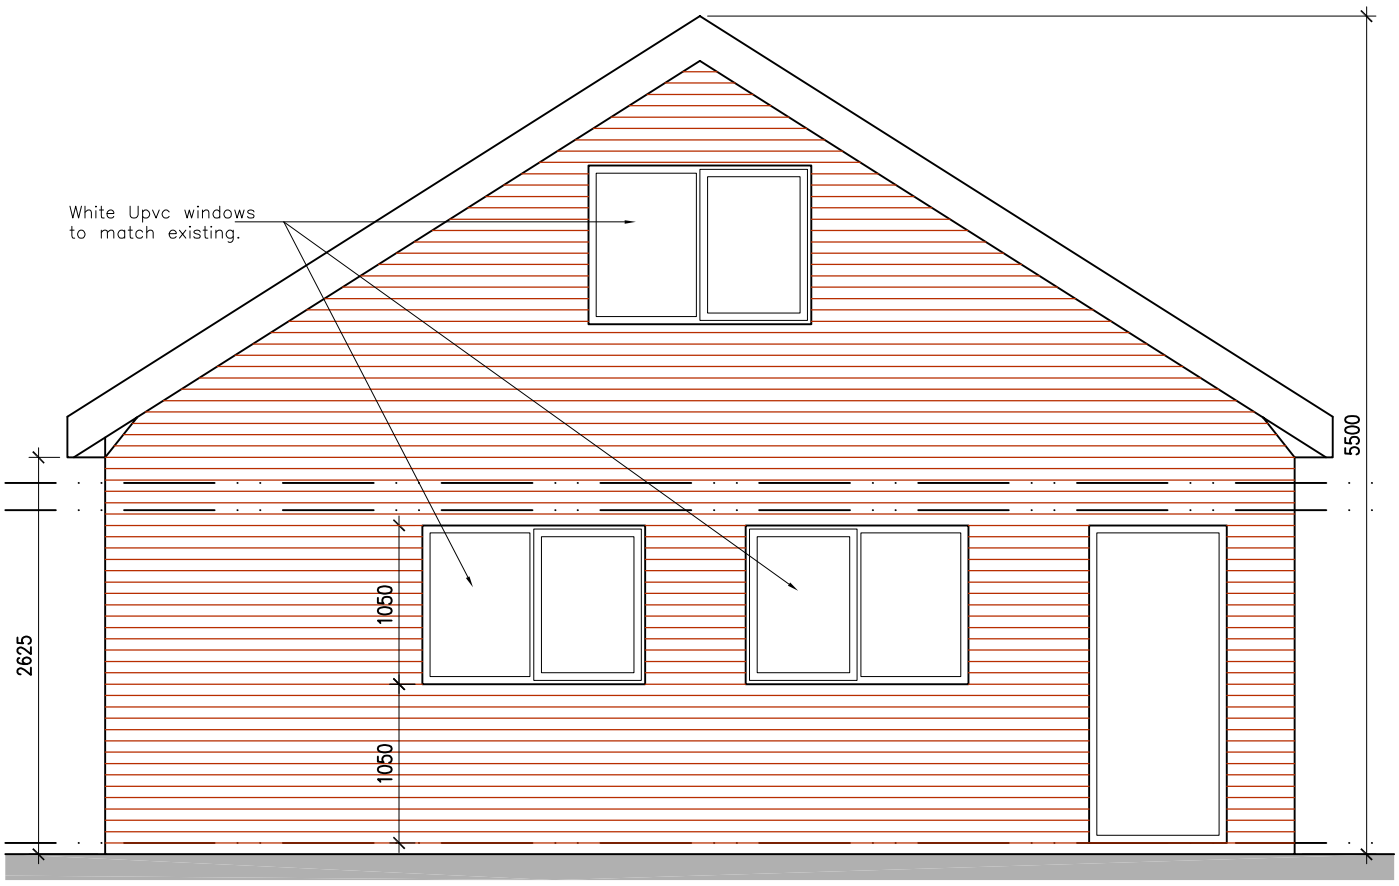

Right Side Elevation

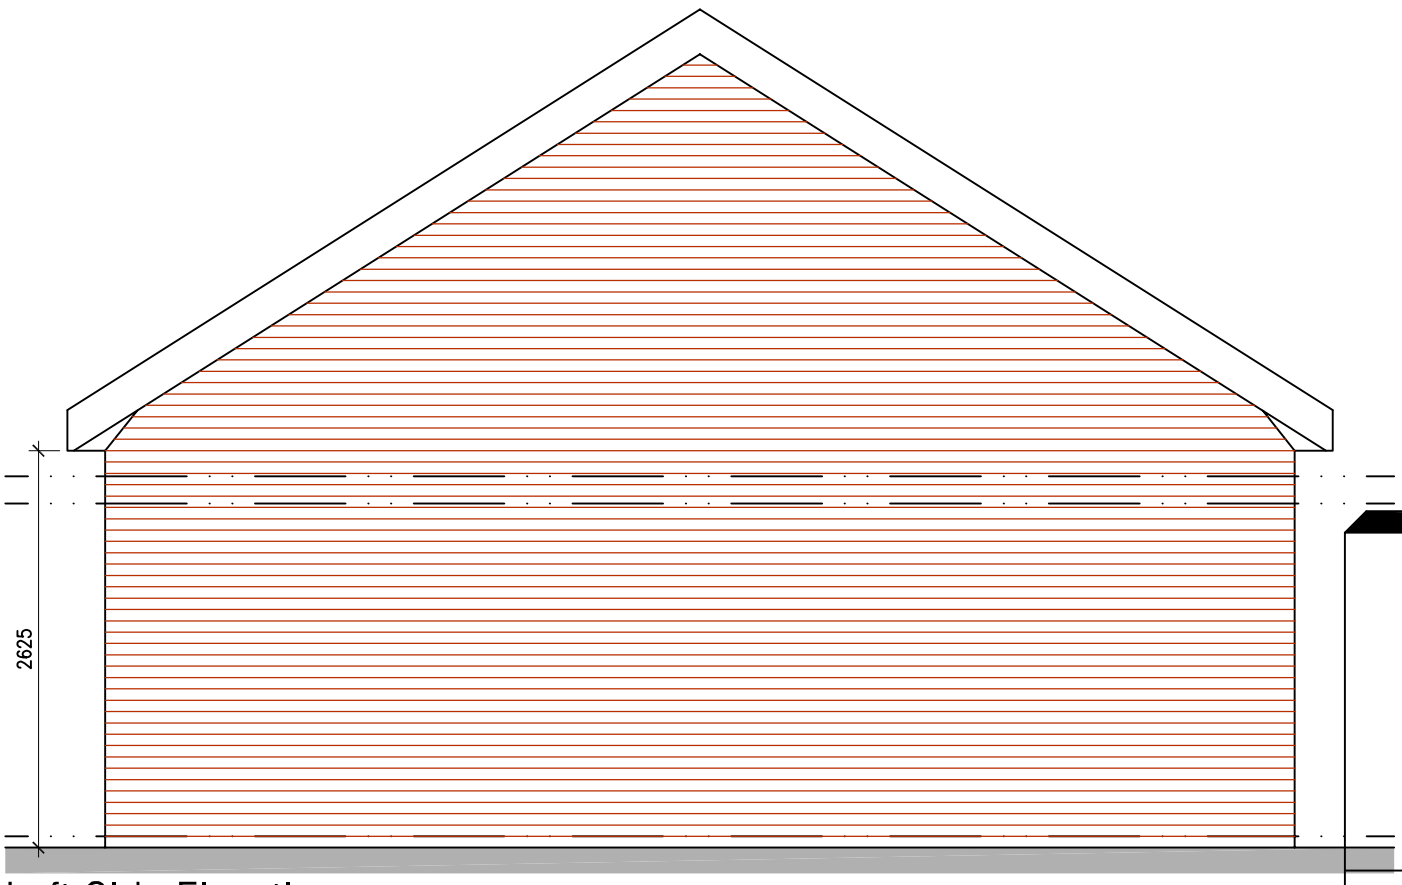

Left Side Elevation

Proposed Elevations

Extension to 22 Gullane Close

Moston

Manchester

SCALE - 1:50 @ A3

A-11