- Figured dimensions to be followed in preference to scale
- All dimensions shall be verified by the Contractor(s) on site prior to work commencing and relevant orders being placed
- Any discrepancies to be brought to the attention of the Contract Administrator for instructions prior to proceeding.
- this drawing is the copyright of the Architect

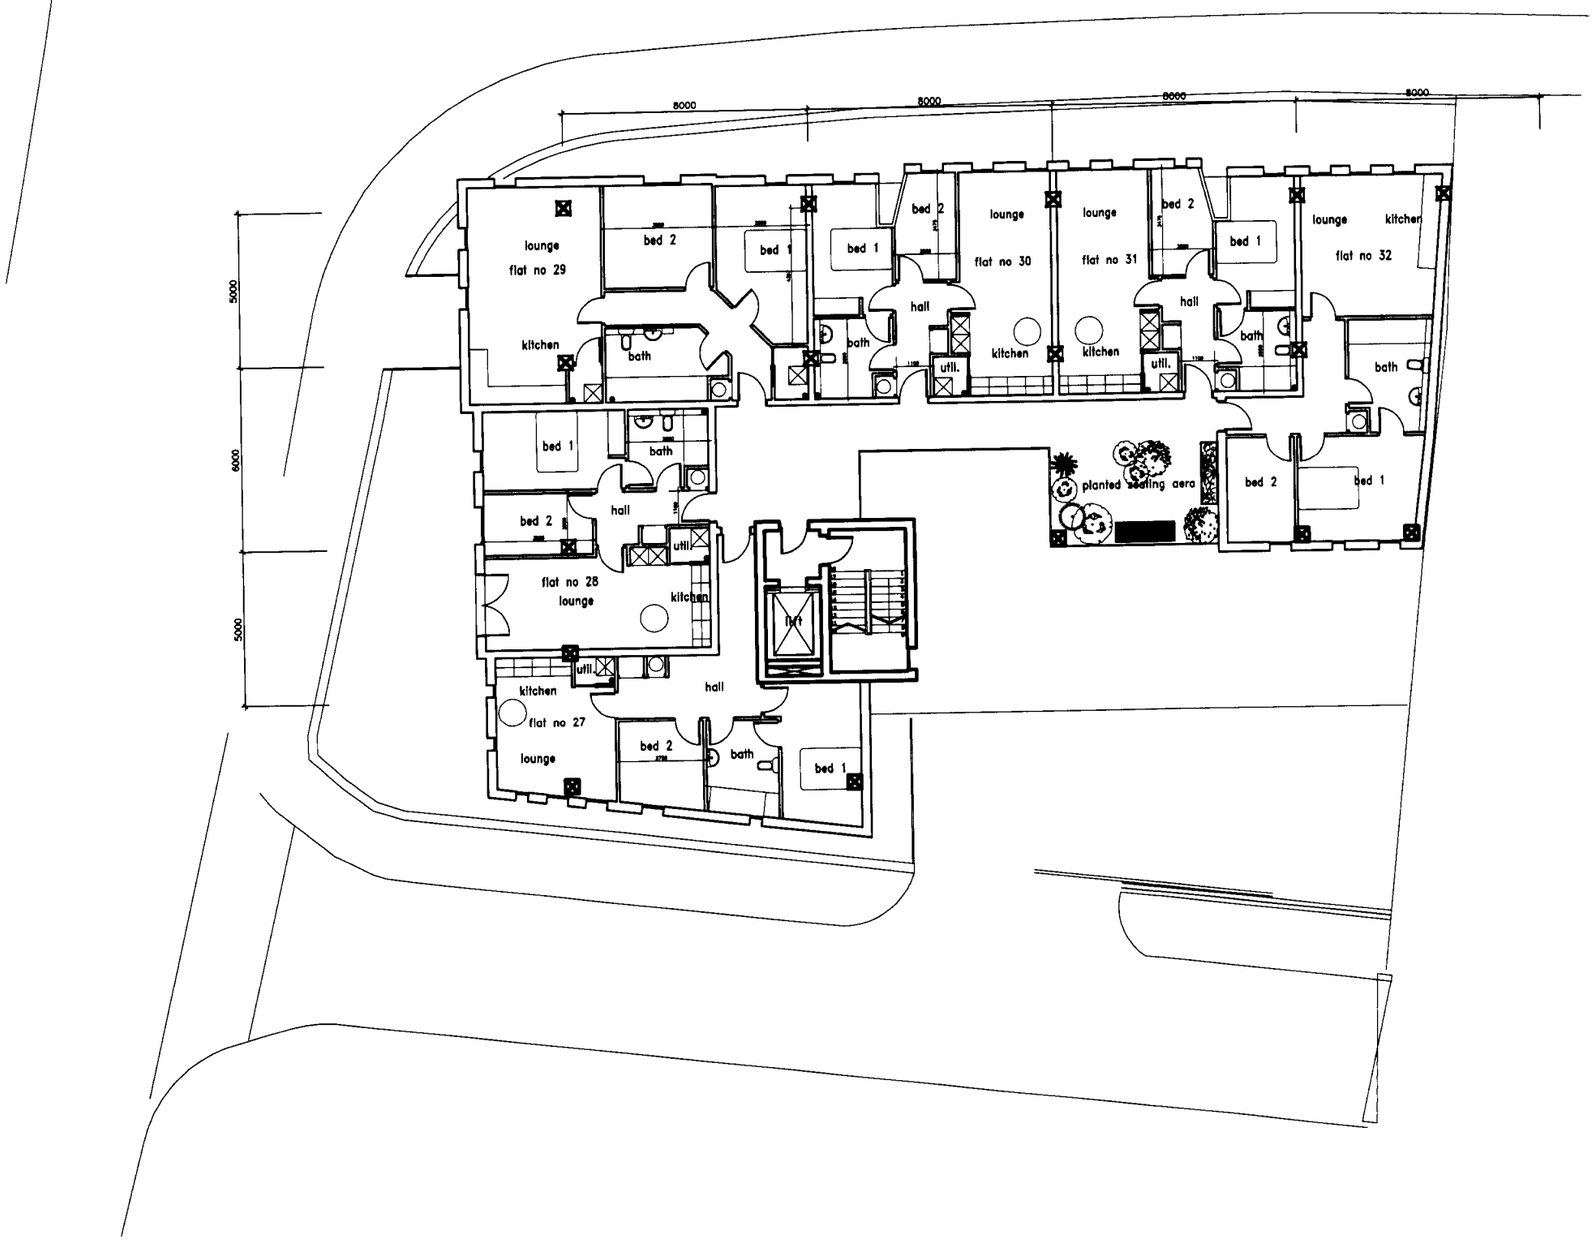

FIFTH FLOOR

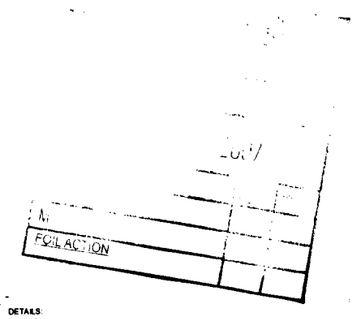

REV: - DATE: dd/mm/yy DRAWN BY: - DETAILS: -

SW **FOULKES** ARCHITECTS

Withington House
160-164 Wellington Road
Withington
Manchester
United Kingdom
M20 3FU

T: +44 (0)161 434 4192
F: +44 (0)161 445 9820
info@swfoulkesarchitects.com
www.swfoulkesarchitects.com

PROJECT:
BOUNDARY LANE
RESIDENTIAL DEVELOPMENT

DRAWING:
FIFTH FLOOR PLAN

DATE:	DRAWN BY:	CHECKED BY:
AUG 07	CAJ	
SCALE:	DRAWING NO:	REV:
1:200 A3	611.08-P09	-