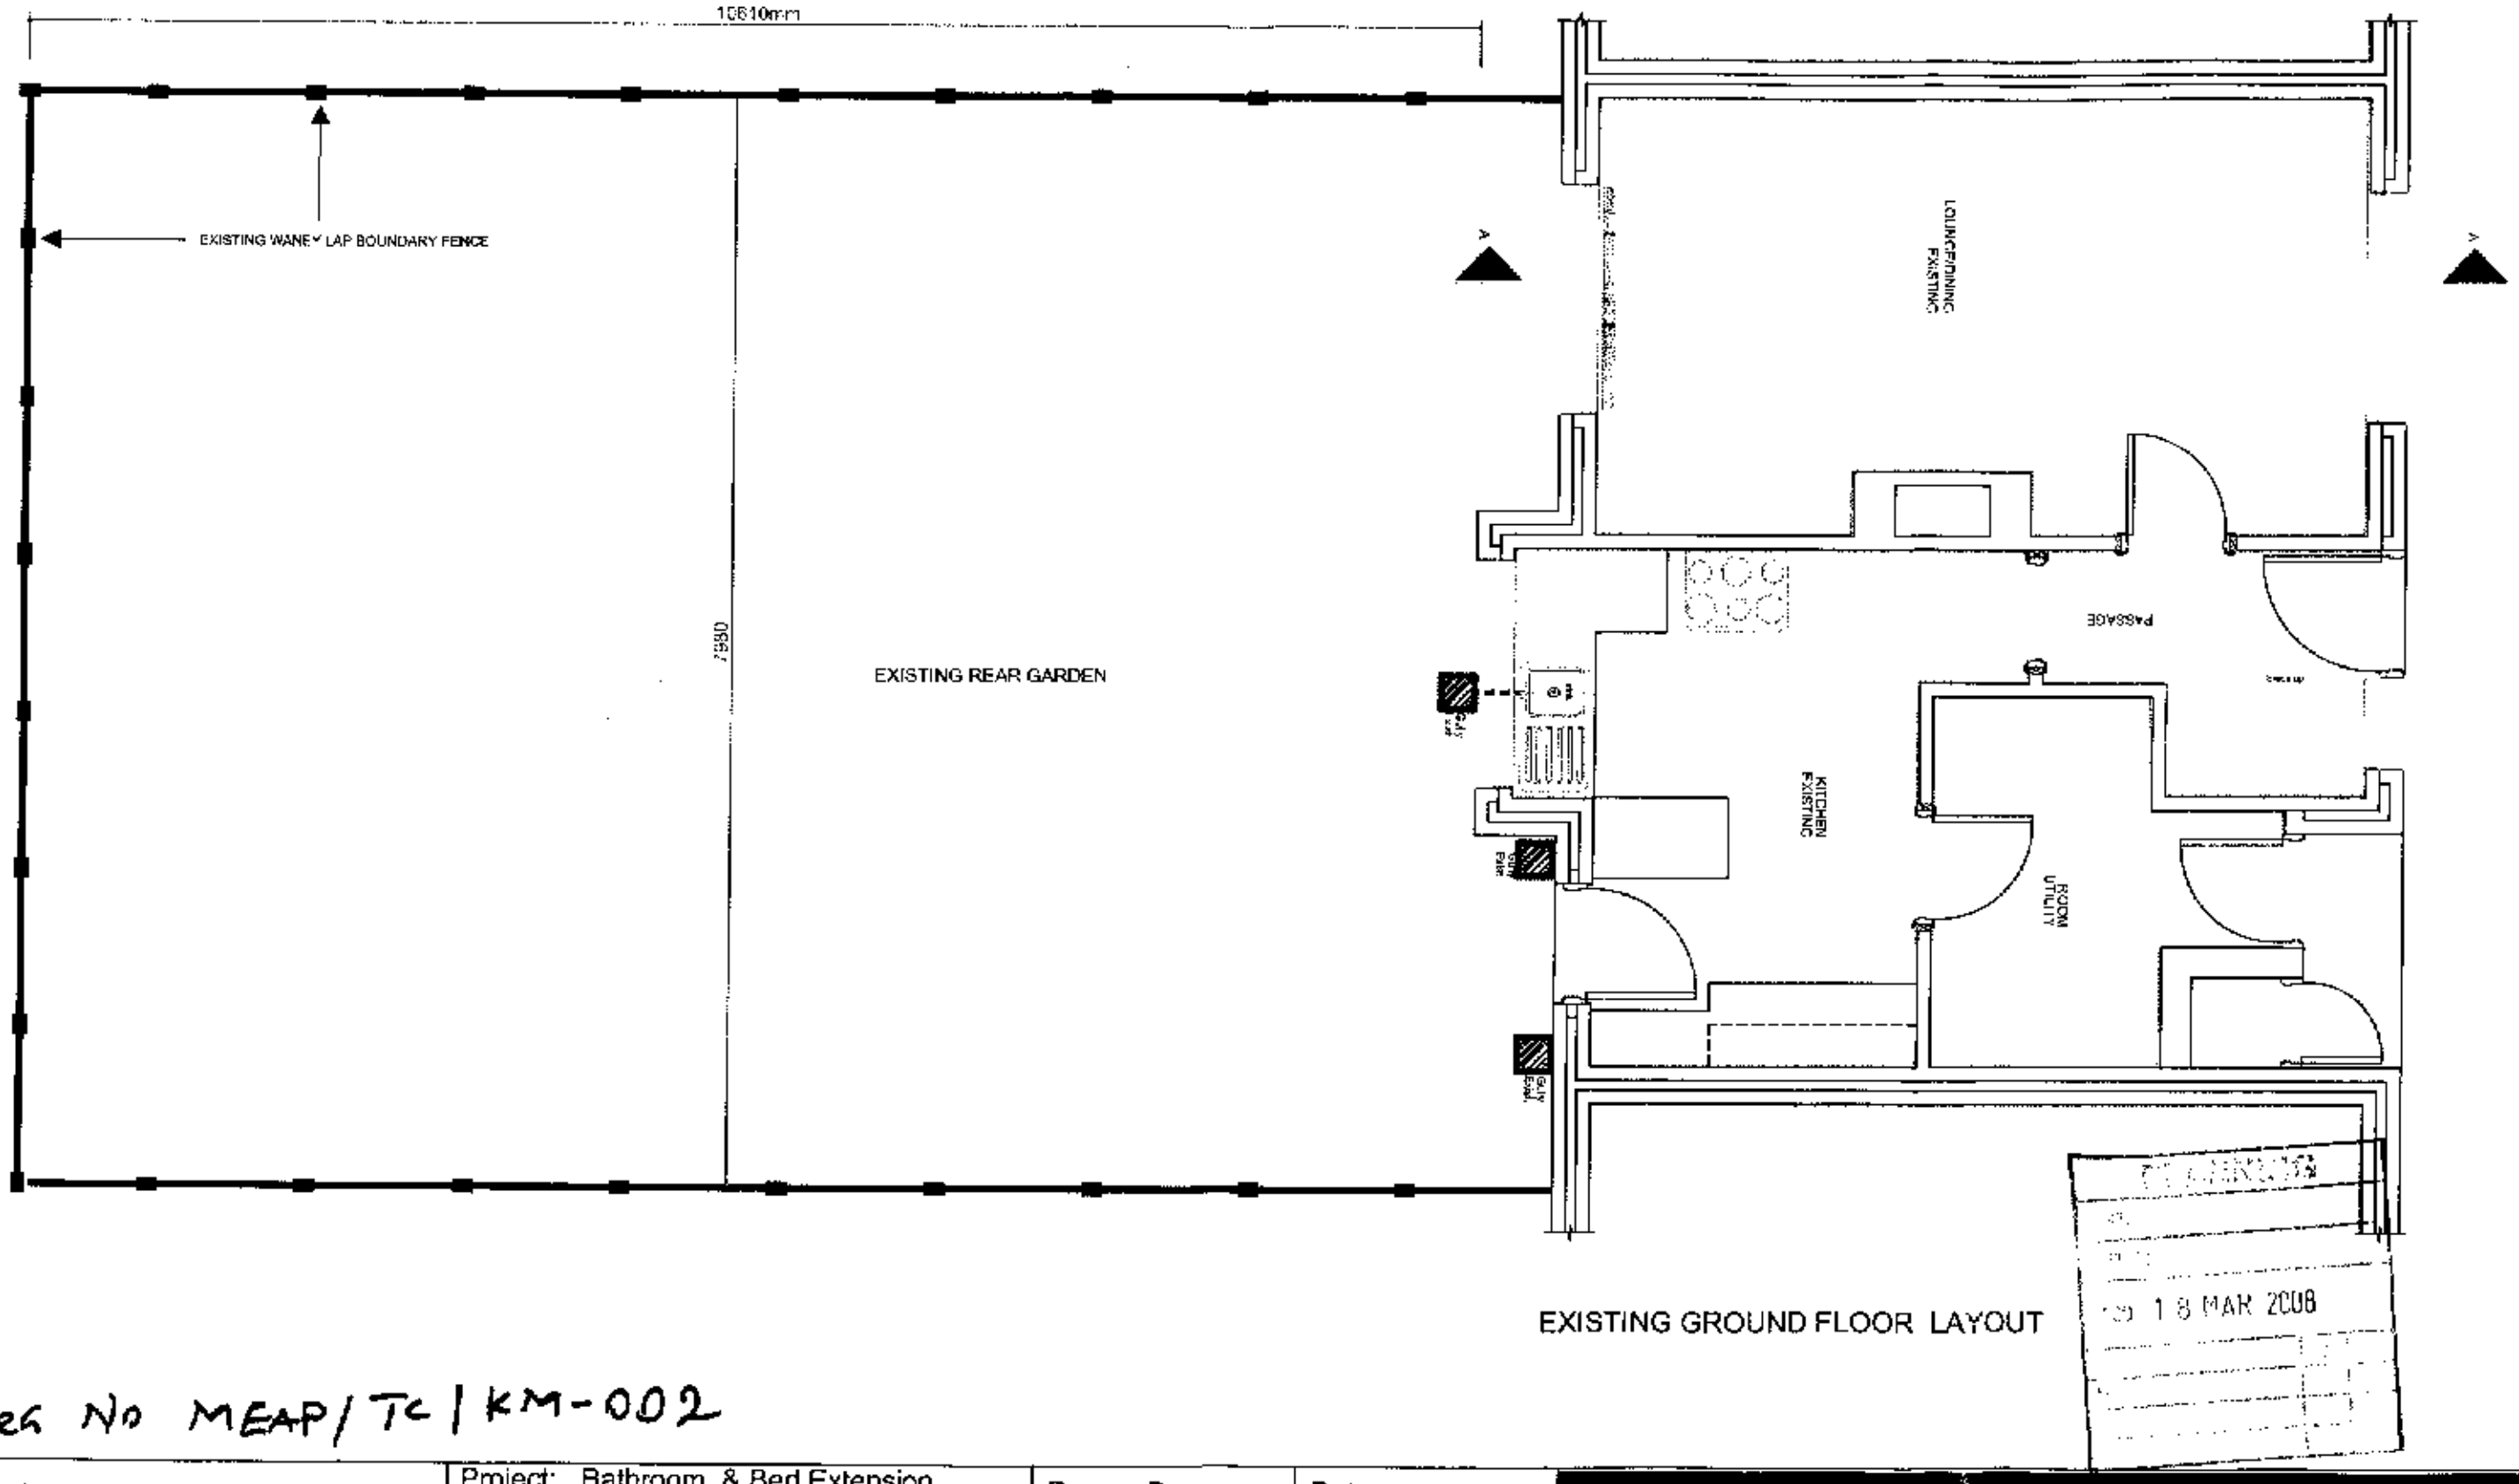


EXISTING GROUND FLOOR LAYOUT

DRG NO MEAP/TC/KM-002

Equipment and Adaptation Service **Barrack Street Office** **Hulme** **Manchester** **M15 4ER**	Project: Bathroom & Bed Extension		Drawn By: T.C	Date: 28-06-07
	Applicants Name:	Mr. & Mrs. Manzanares	Scale: 1/50	Paper Size: A3
	Address	36 Mottershead Road Benchill M22 9GN		

MEAP Manchester Equipment & Adaptations Partnership