

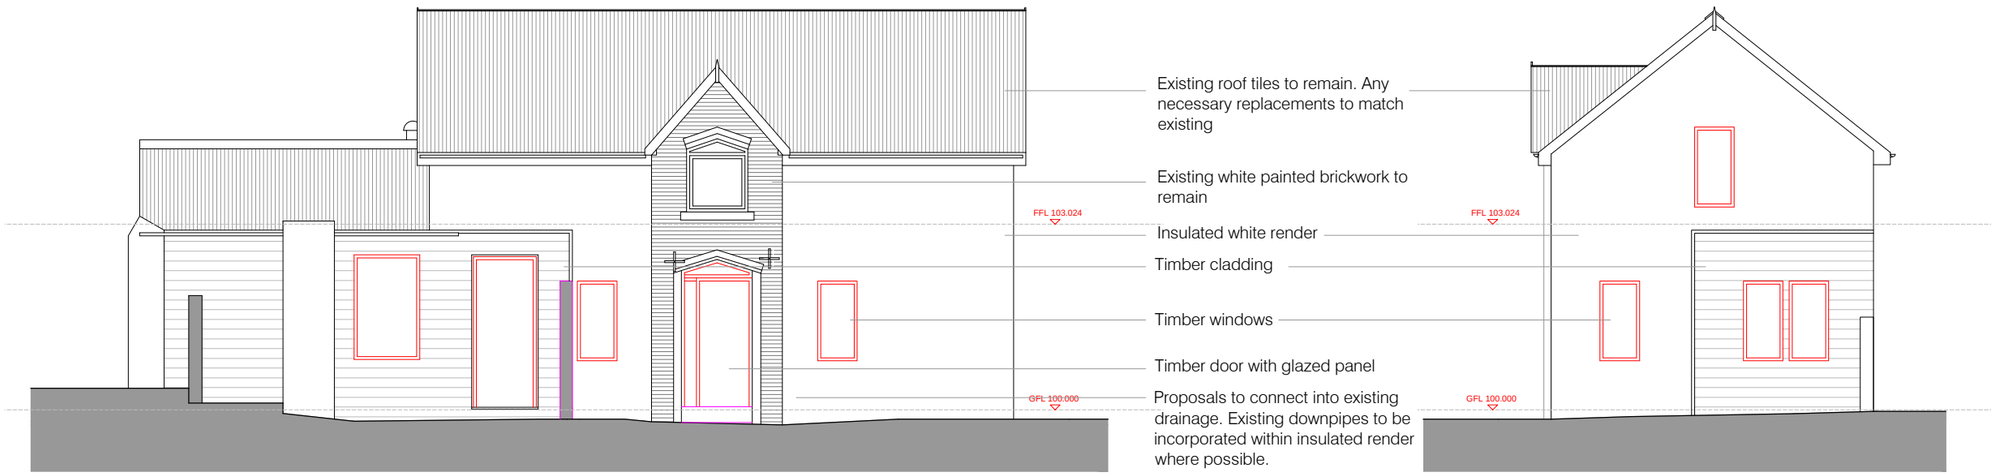


Proposed West Elevation 1:100

Proposed South Elevation 1:100

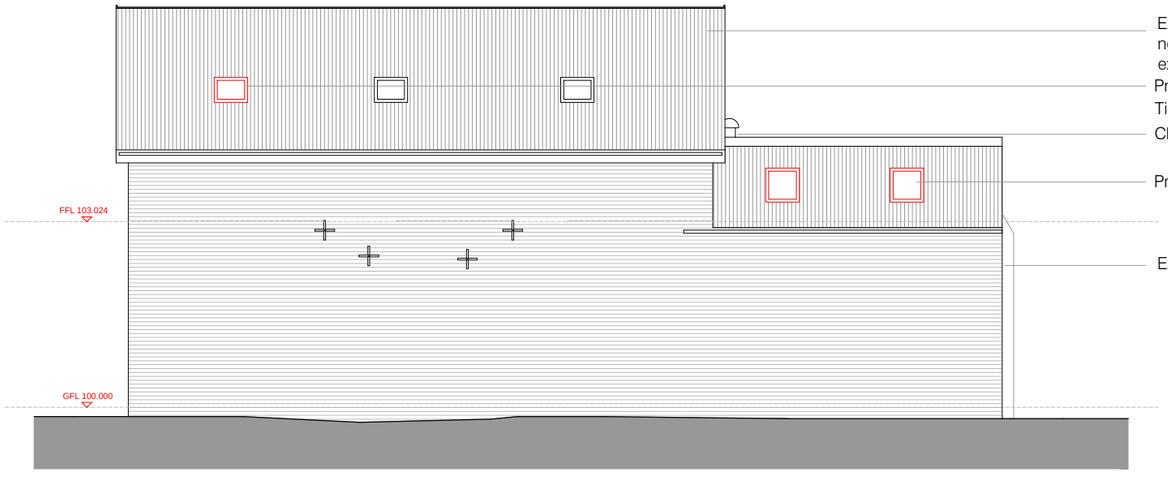

Proposed East Elevation 1:100

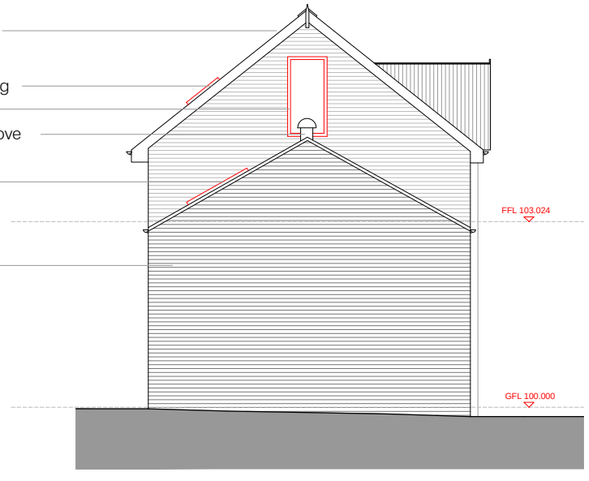

Proposed North Elevation 1:100

1:100

0 1 2 3 4 5 metres

Notes

Rock Architecture takes no responsibility for any dimensions obtained by scaling from this drawing. If no dimension is shown the recipient must ascertain the dimension specifically from the Architect or by site measurement. Supplying this drawing in digital form is solely for convenience and no reliance may be placed on digital data. All data must be checked against hard copy. Dimensions must be checked on site. Any discrepancies must be reported to the Architect immediately.

This drawing is copyright of Rock Architecture

KEY

Existing
Proposed Walls
Proposed Doors/Windows
Removed

Revision	Comment	Date
A	Labels corrected	14.03.12

ROCK ARCHITECTURE
www.rockarchitecture.co.uk
office@rockarchitecture.co.uk

A: Albion Chambers, Albion Wharf,
19 Albion Street, Manchester, M1 5LN
T: 0161 234 6541 F: 0161 234 6511

Client
The Keys Family

Project
The Printer's Press
1a Parsonage Road,
Withington, Manchester, M20 4PB

Drawing
Proposed Elevations

Drawing Number	Rev	Scale:	Drawn by:
0103.203	A	1:100 @ A3	EMcA
		Date: 22.02.12	Checked By: —

Purpose of Issue
PLANNING SUBMISSION