

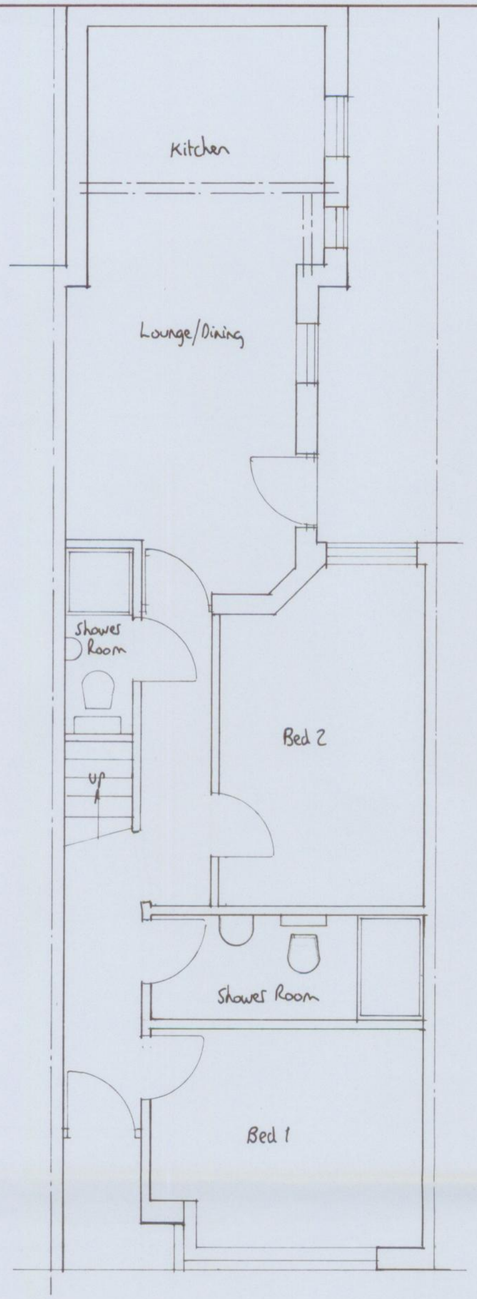


Proposed Ground Floor Plan

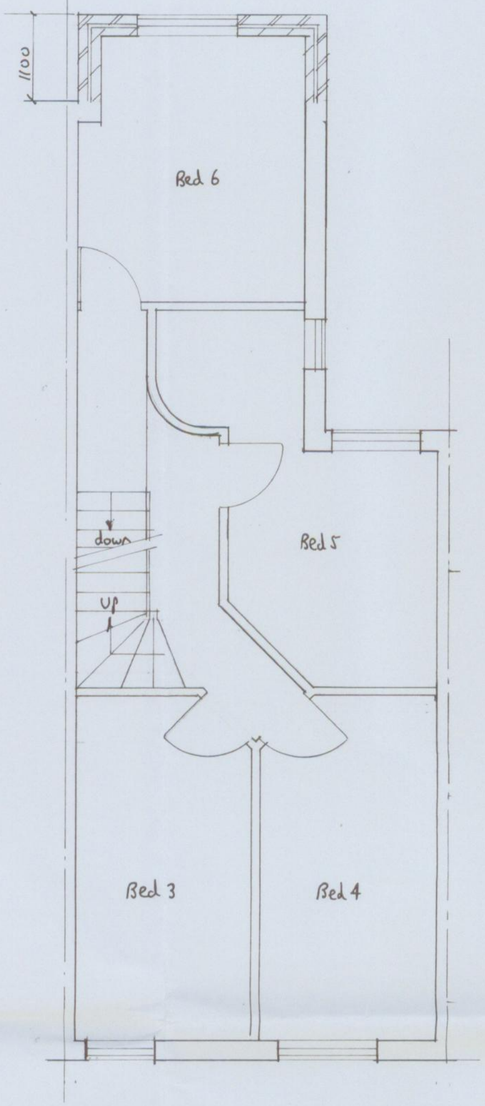

Proposed First Floor Plan

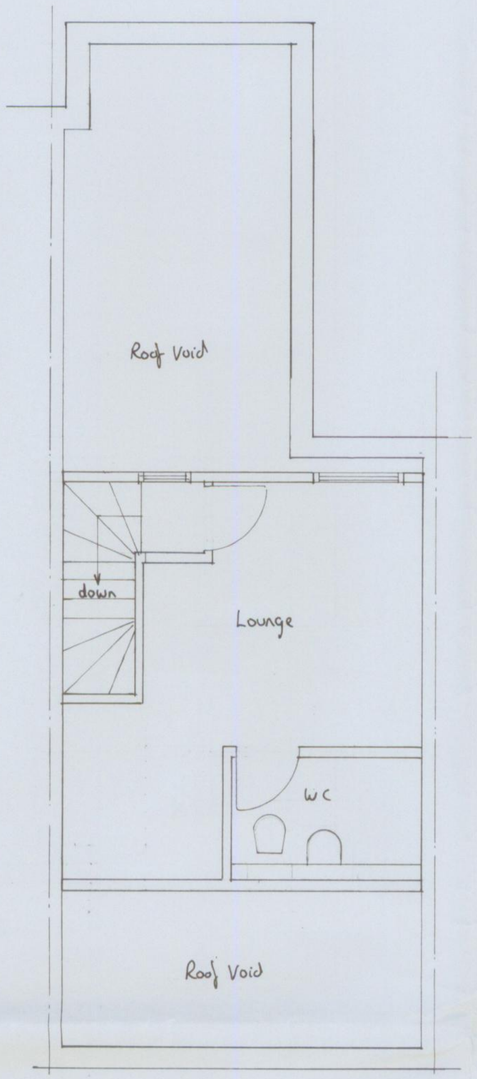

Proposed Loft Floor Plan

NOTES

All dimensions must be checked on site and not scaled from this drawing.

A		
	Date	Revisions

© copyright

Client

Mr. S. Connell

Job Title

Proposed Extensions and Alterations

35 Braemar Road
Fallowfield

Drawing Title

Floor Plans
(as Proposed)

Scale 1:50

Date March 2008 | Drawn by M. Barratt

M.R.L.A. BARRATT Tel. No. 01625 522967

Drg No. 08/0301/02 | Rev.

594 x 420mm A2