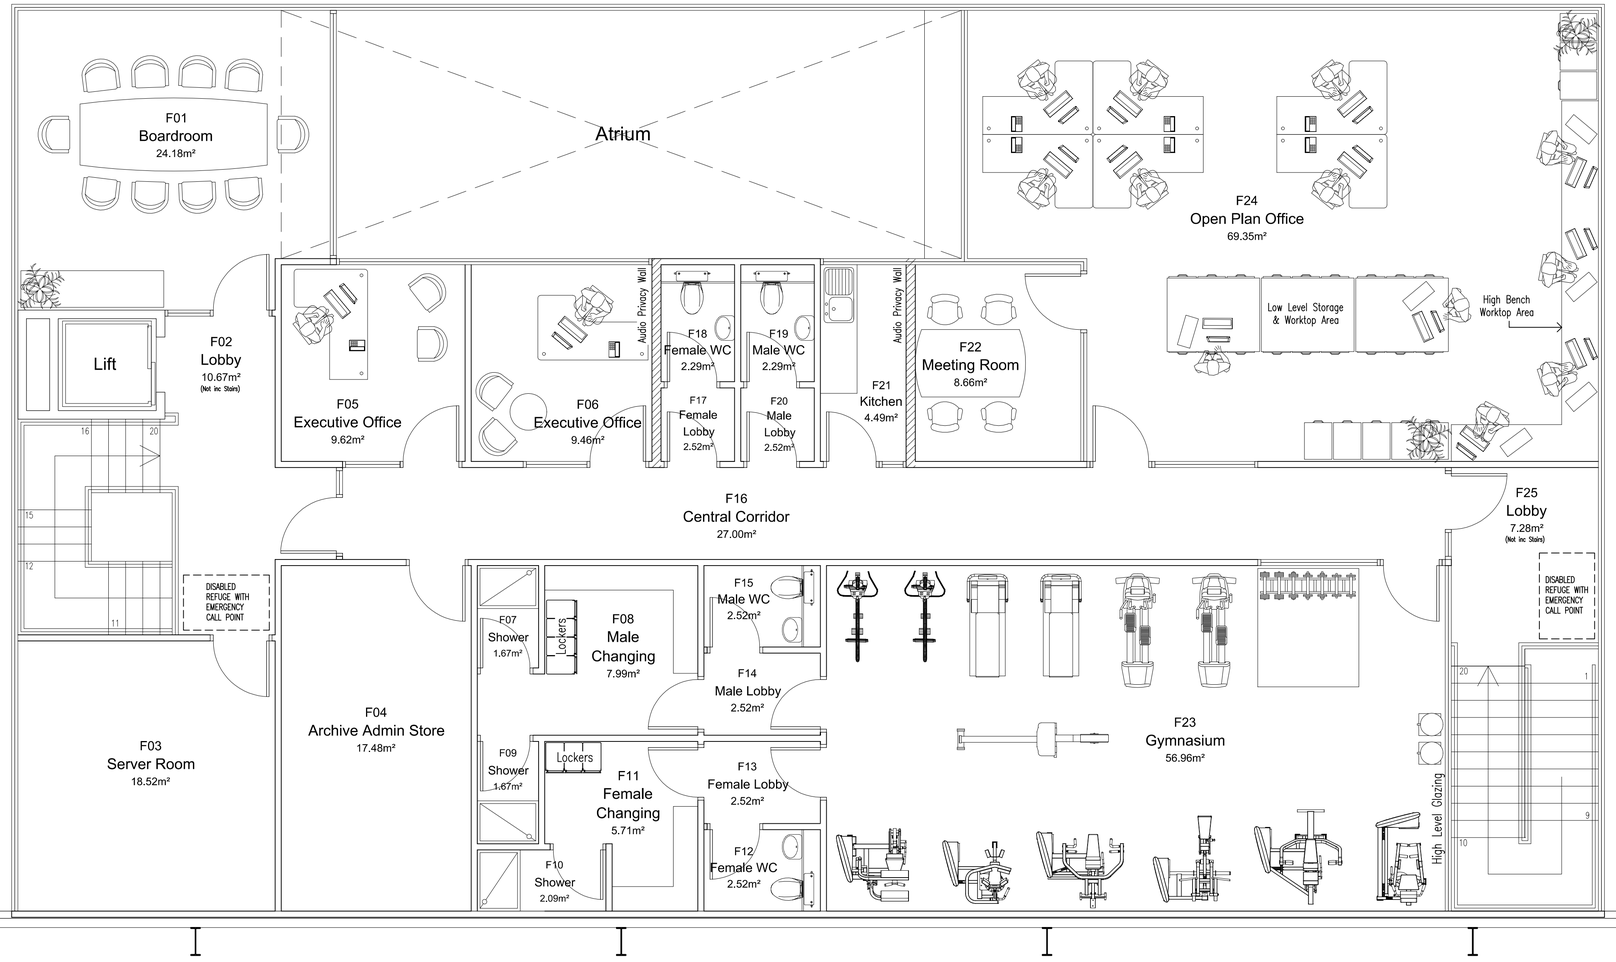

Office First Floor Plan As Proposed 1:50

file path

status

PLANNING

rev	revision	by	date
P6	AUDIO PRIVACY WALL ADDED BETWEEN OFFICE F06 AND ADJACENT TOILETS.	JEP	19.12.12
P5	LIFT, BOARDROOM AND STAIR CASE SIZE/LOCATION AMENDED.	JEP	04.12.12
P4	CENTRAL KITCHEN ROOM ADDED AND ADDITIONAL SHOWER ADDED TO MALE CHANGING ROOM.	JEP	07.11.12
P3	AMENDED FOLLOWING CLIENT FEEDBACK.	JEP	05.11.12
P2	OFFICE LAYOUT AMENDED FOLLOWING CLIENT DESIGN MEETING AT BGH OFFICE ON 18.10.12.	JEP	23.10.12
P1	OFFICE LAYOUT AMENDED FOLLOWING INITIAL CLIENT FEEDBACK.	JEP	03.10.12

BGH
Architects
Consulting Engineers
Quantity Surveyors

19 Silverwell Street
Bolton BL1 1PR
T: 01204 525321
F: 01204 525488
email@bghbolton.co.uk

Bradshaw Gass & Hope LLP

client

PP PLASMA LTD

project

NEW FACTORY
MANCHESTER

drawing

OFFICE FIRST FLOOR
PLAN AS PROPOSED

drawn	date
approved	date
scale 1:50@A1	A1
drawing no 1941.04.P303	rev P6
dept. ARCHITECTURAL	RIBA