



front elevation




side

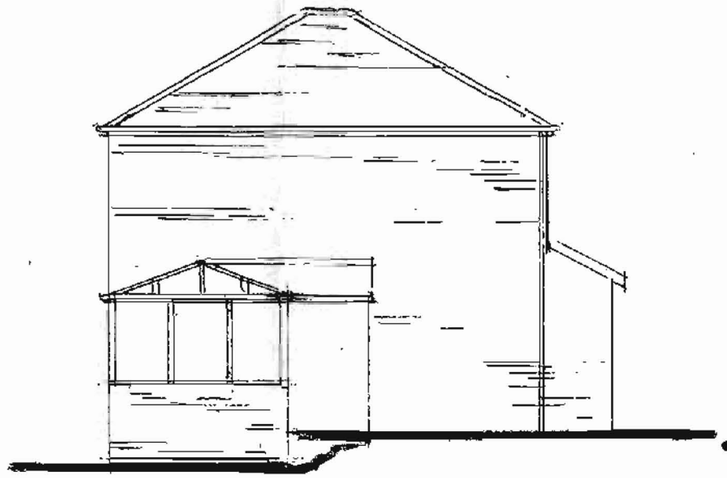

rear

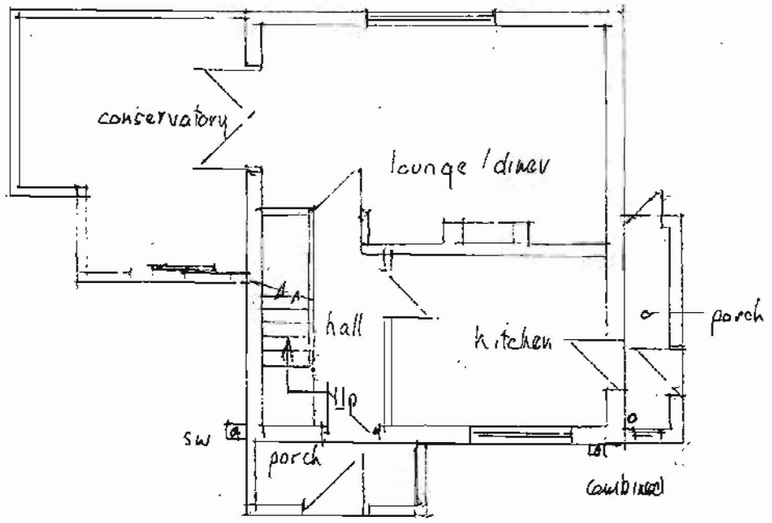


ground floor

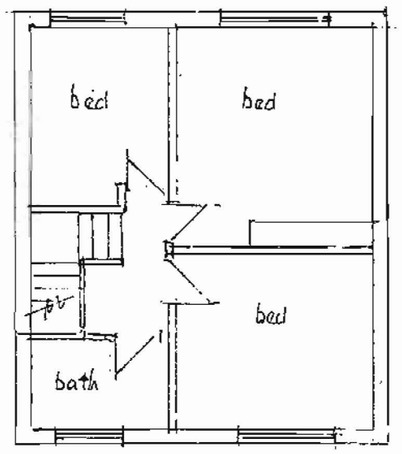

first floor

- 7 APR 2008

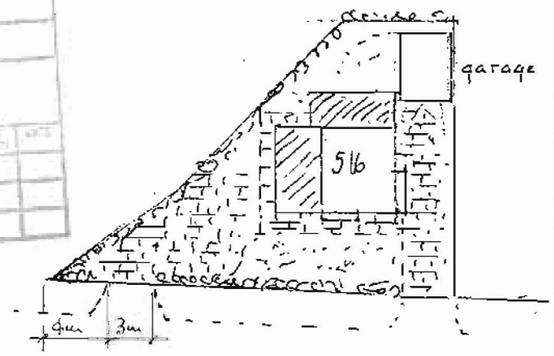

Victoria avenue

Scale 1:500

Site plan

Two storey extension on side.	516 VICTORIA AVE. BLACKLEY M9 0PL
Existing layout	Scale. 1:100 DRG NO: 5424/A1